F.A.I. RTE.	SECTION	COUNTY	TOTAL SHEETS	SHEET NO.
94	*	COOK	907	217A
STA. 1200+00.00	TO STA. 1365+00			
FED. ROAD DIST. NO.	ILLINOIS	FED. AID PROJECT		

* (1516.1,1717 & 1818) R-9

62695

NOTES:

1. THE SURVEY OR AS BUILT INFORMATION FOR EXISTING 48" SEWER WERE NOT AVAILABLE. THE CONTRACTOR SHALL VERIFY LOCATION AND DEPTH PRIOR TO ANY JACKING OPERATION. COST SHALL BE INCLUDED IN THE SEWER JACKED IN PLACE PAY ITEM.
2. THE CONTRACTOR SHALL INFORM THE ENGINEER WITH SURVEY INFORMATION PRIOR TO ANY JACKING OPERATIONS AND/OR ORDER OF MATERIAL.

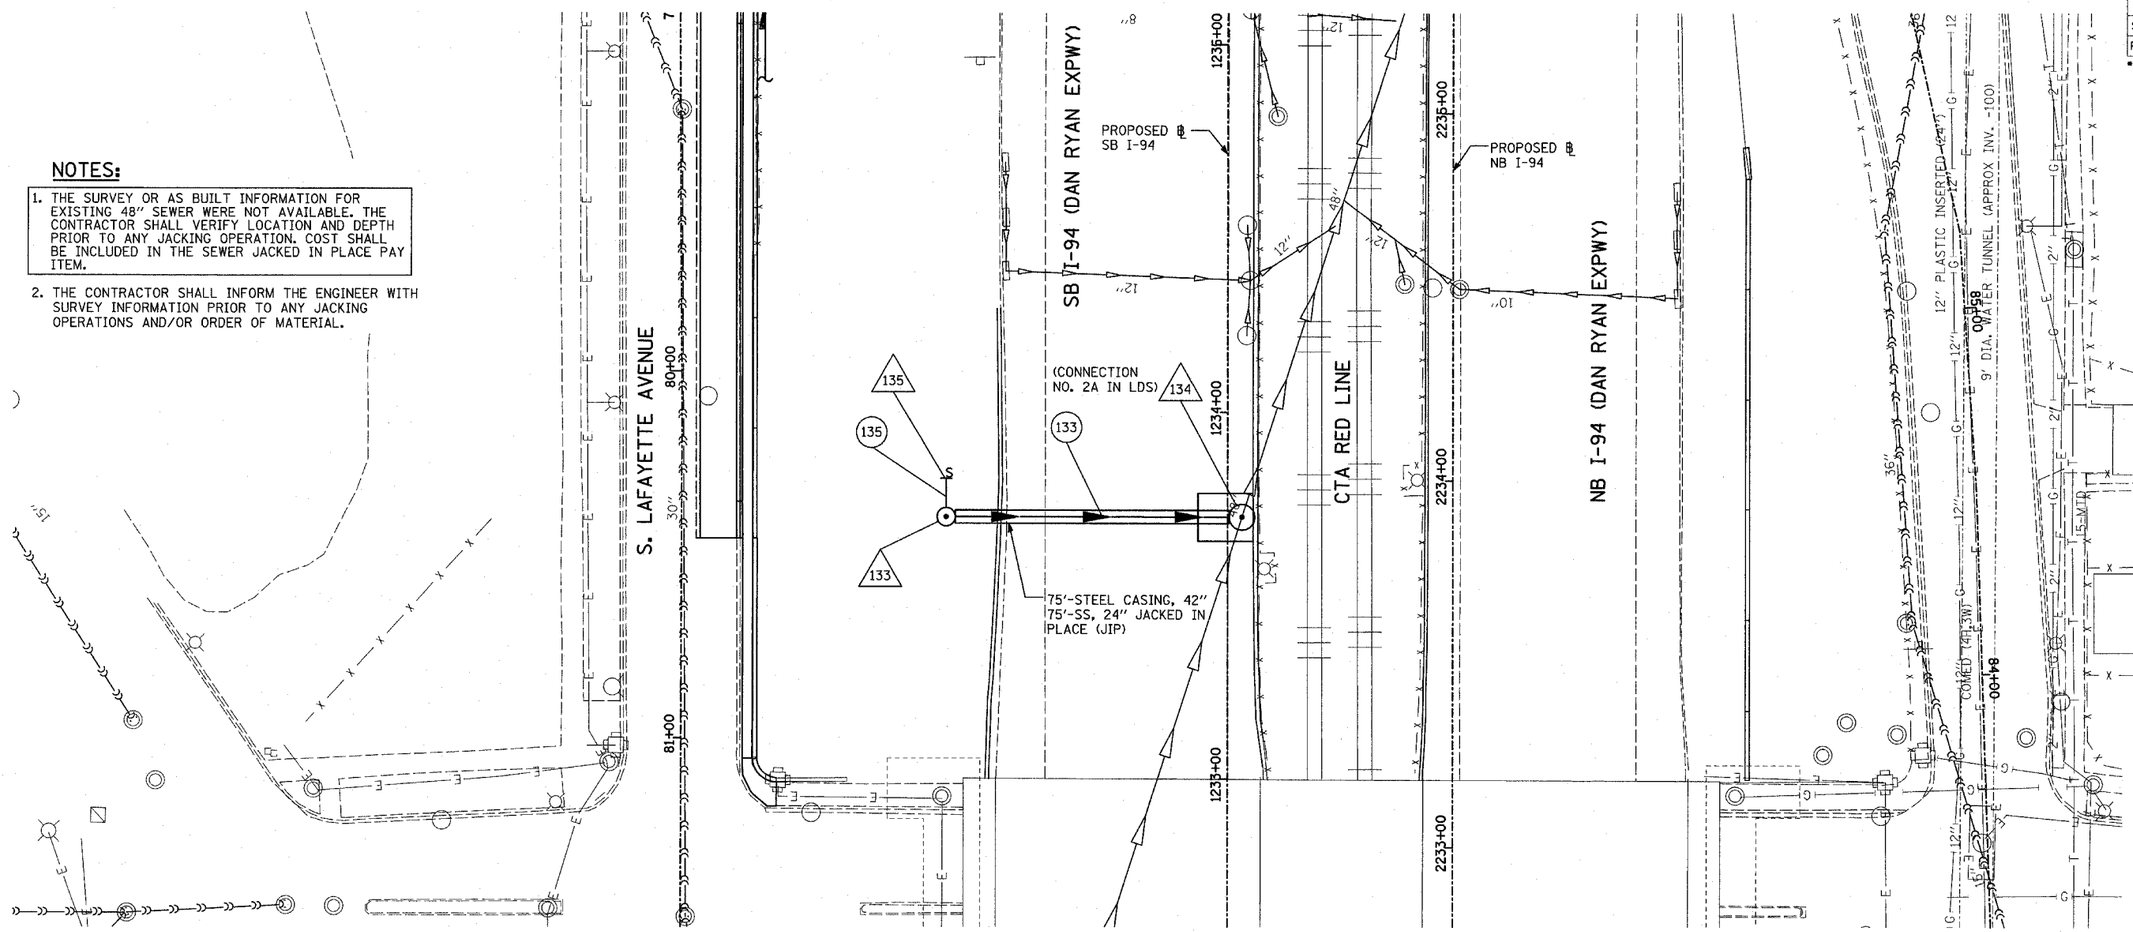

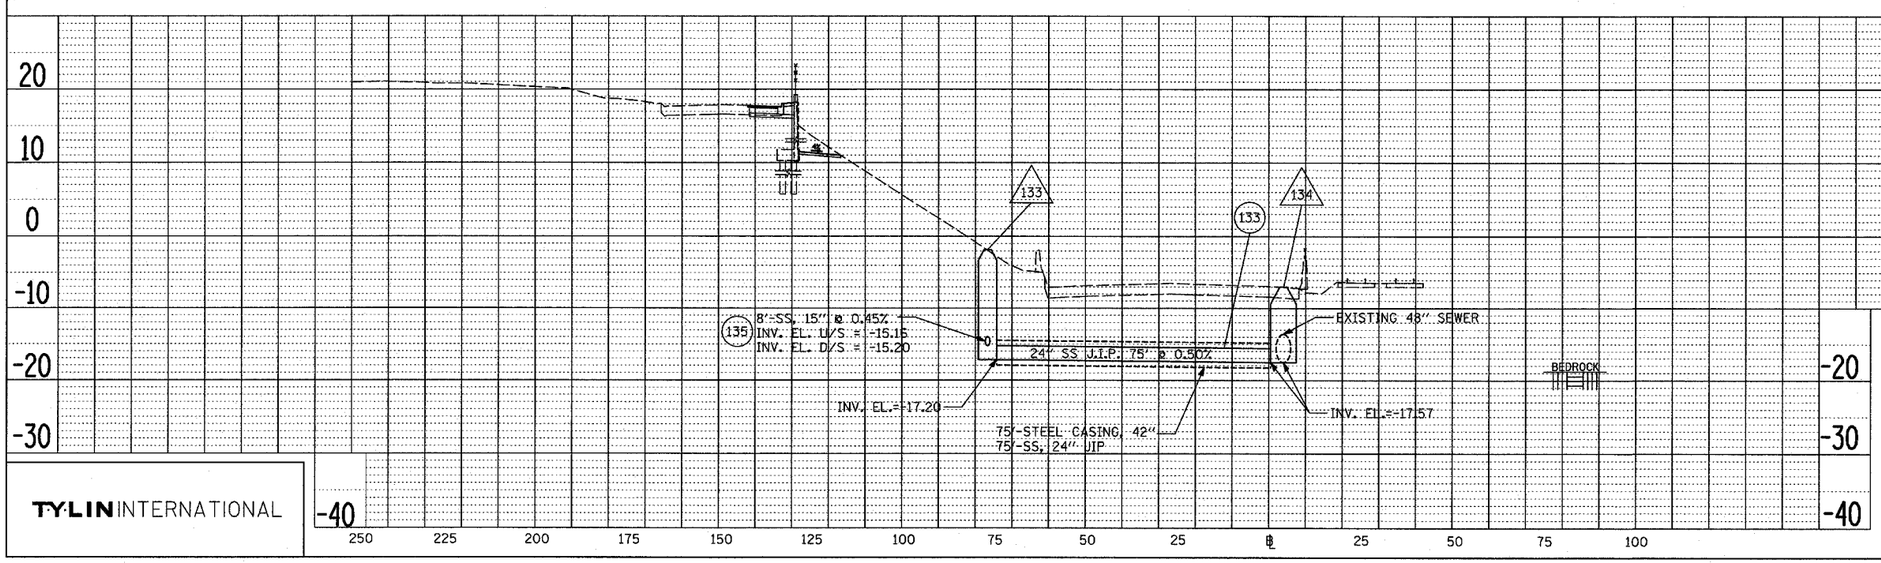

PLAN	SURVEYED	BY	DATE
NOTE BOOK	ALIGNMENT CHECKED		
NO.	RT. OF WAY CHECKED		
	CADD FILE NAME		

PROFILE	SURVEYED	BY	DATE
NOTE BOOK	ALIGNMENT CHECKED		
NO.	GRADES CHECKED		
	B.M. NOTED		
	STRUCTURE NOTATIONS CHKD		

TYLIN INTERNATIONAL

SHEET 13A OF 38

REVISIONS	
NAME	DATE
REVISED	05/06/05

ILLINOIS DEPARTMENT OF TRANSPORTATION

F.A.I. 94 (DAN RYAN EXPRESSWAY)

STORM SEWER JACKING
MAIN DRAIN CONNECTION

SCALE: 1"=20' HORIZ.
1"=10' VERT.

DATE: MARCH 25, 2005

DRAWN BY: NSB

CHECKED BY: DA

pw:\\23-7\cad\dt\dwl\bsh3a30.dgn 4/29/2005 4:36:36 PM