F.A.I. RTE.	SECTION	COUNTY	TOTAL SHEETS	SHEET NO.
94	•	COOK	907	247

STA. 1200+00.00 TO STA. 1365+00

FED. ROAD DIST. NO. | ILLINOIS | FED. AID PROJECT

• (516.1,1717 & 1818) R-9

62695

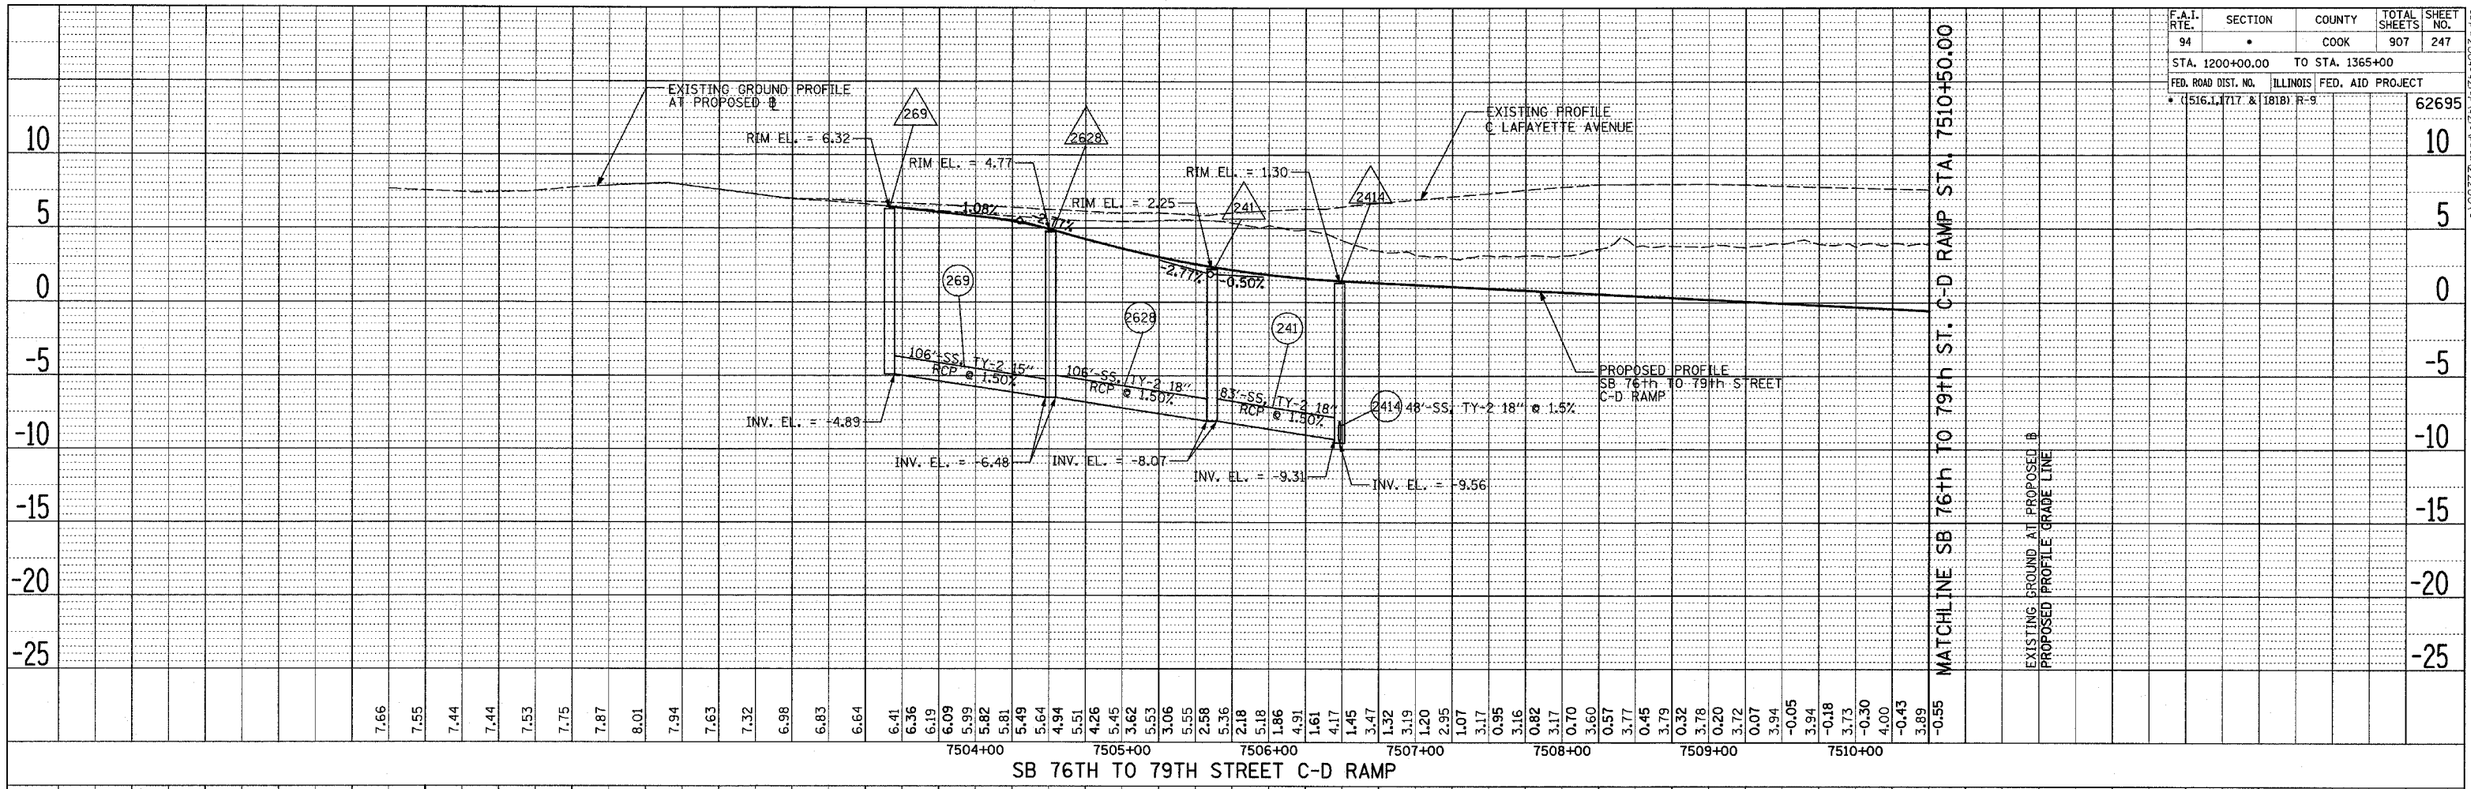

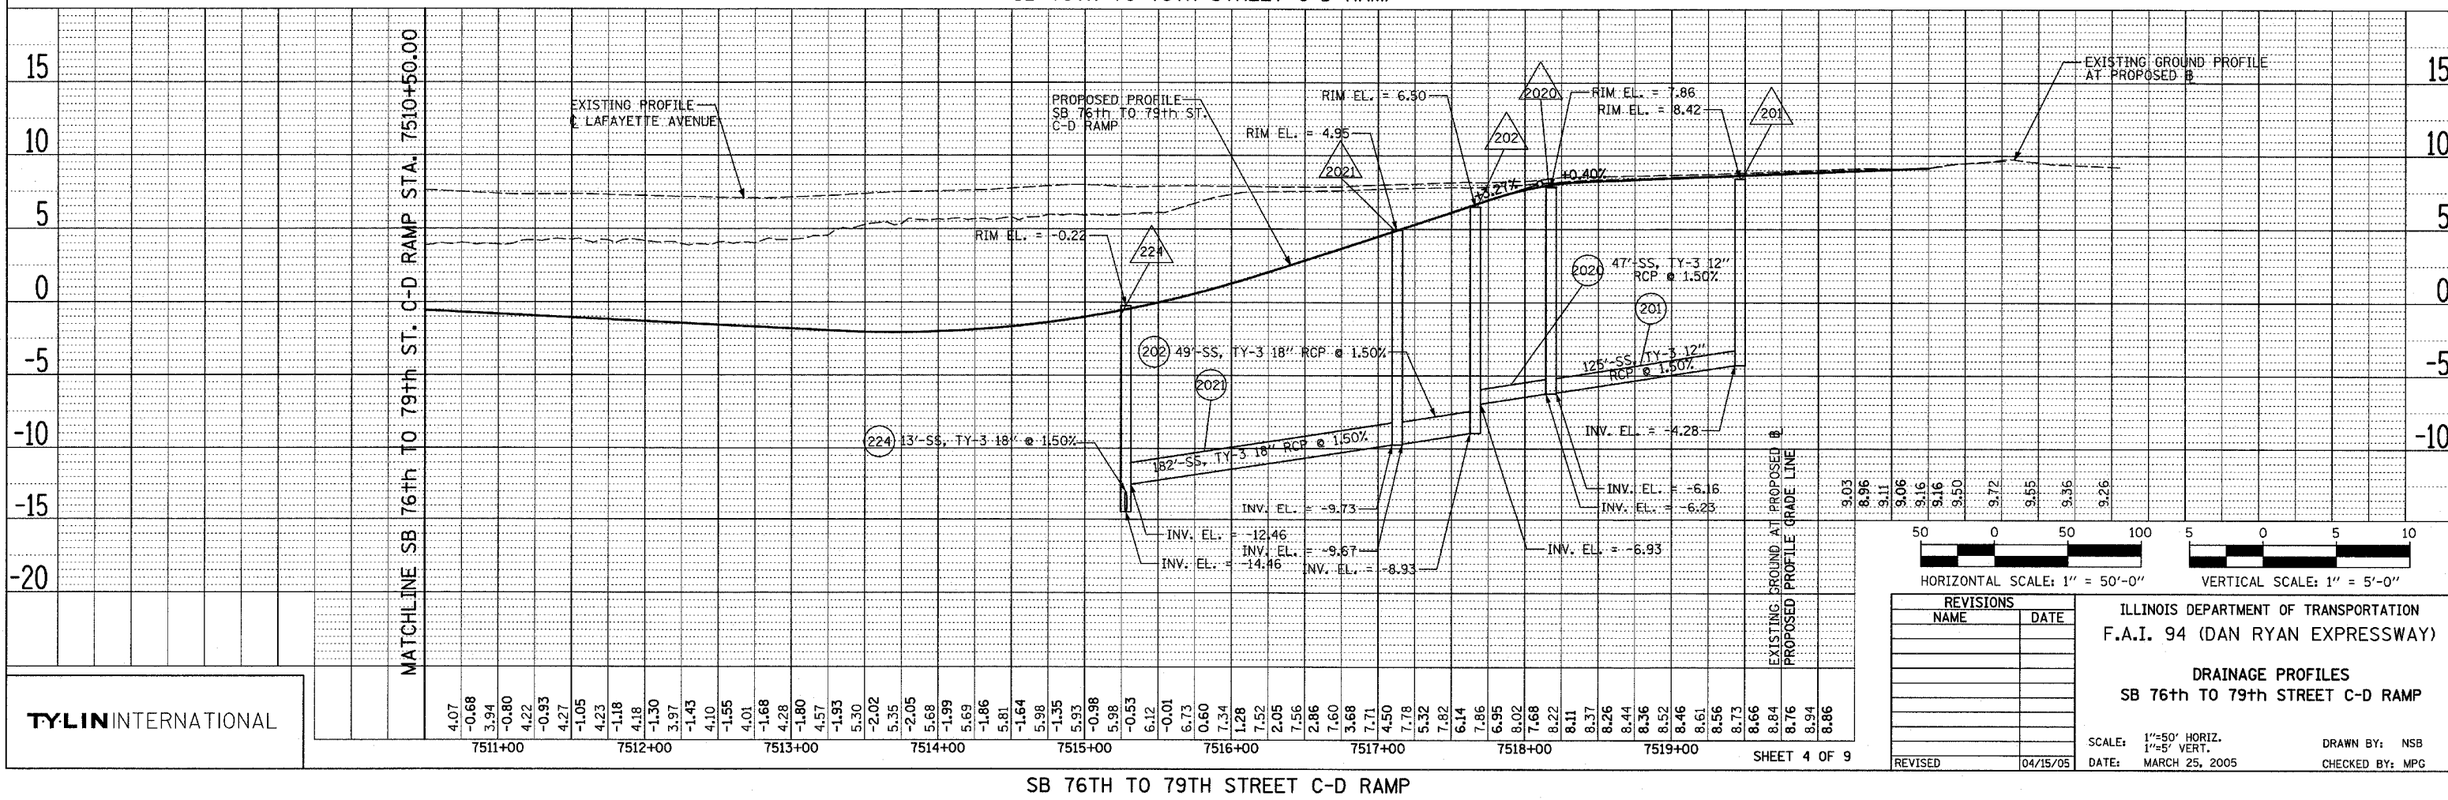

HORIZONTAL SCALE: 1" = 50'-0"

VERTICAL SCALE: 1" = 5'-0"

TY·LIN INTERNATIONAL

REVISIONS	
NAME	DATE
REVISED	04/15/05

ILLINOIS DEPARTMENT OF TRANSPORTATION

F.A.I. 94 (DAN RYAN EXPRESSWAY)

DRAINAGE PROFILES

SB 76th TO 79th STREET C-D RAMP

SCALE: 1"=50' HORIZ. 1"=5' VERT.

DATE: MARCH 25, 2005

DRAWN BY: NSB

CHECKED BY: MPG

SHEET 4 OF 9

4/13/2005 3:51:08 PM