F.A.I. RTE.	SECTION	COUNTY	TOTAL SHEETS	SHEET NO.
94	*	COOK	907	269
STA. 1200+00.00		TO STA. 1365+00		
FED. ROAD DIST. NO.	ILLINOIS	FED. AID PROJECT		

* (1516.1, 1717 & 1818) R-9

62695

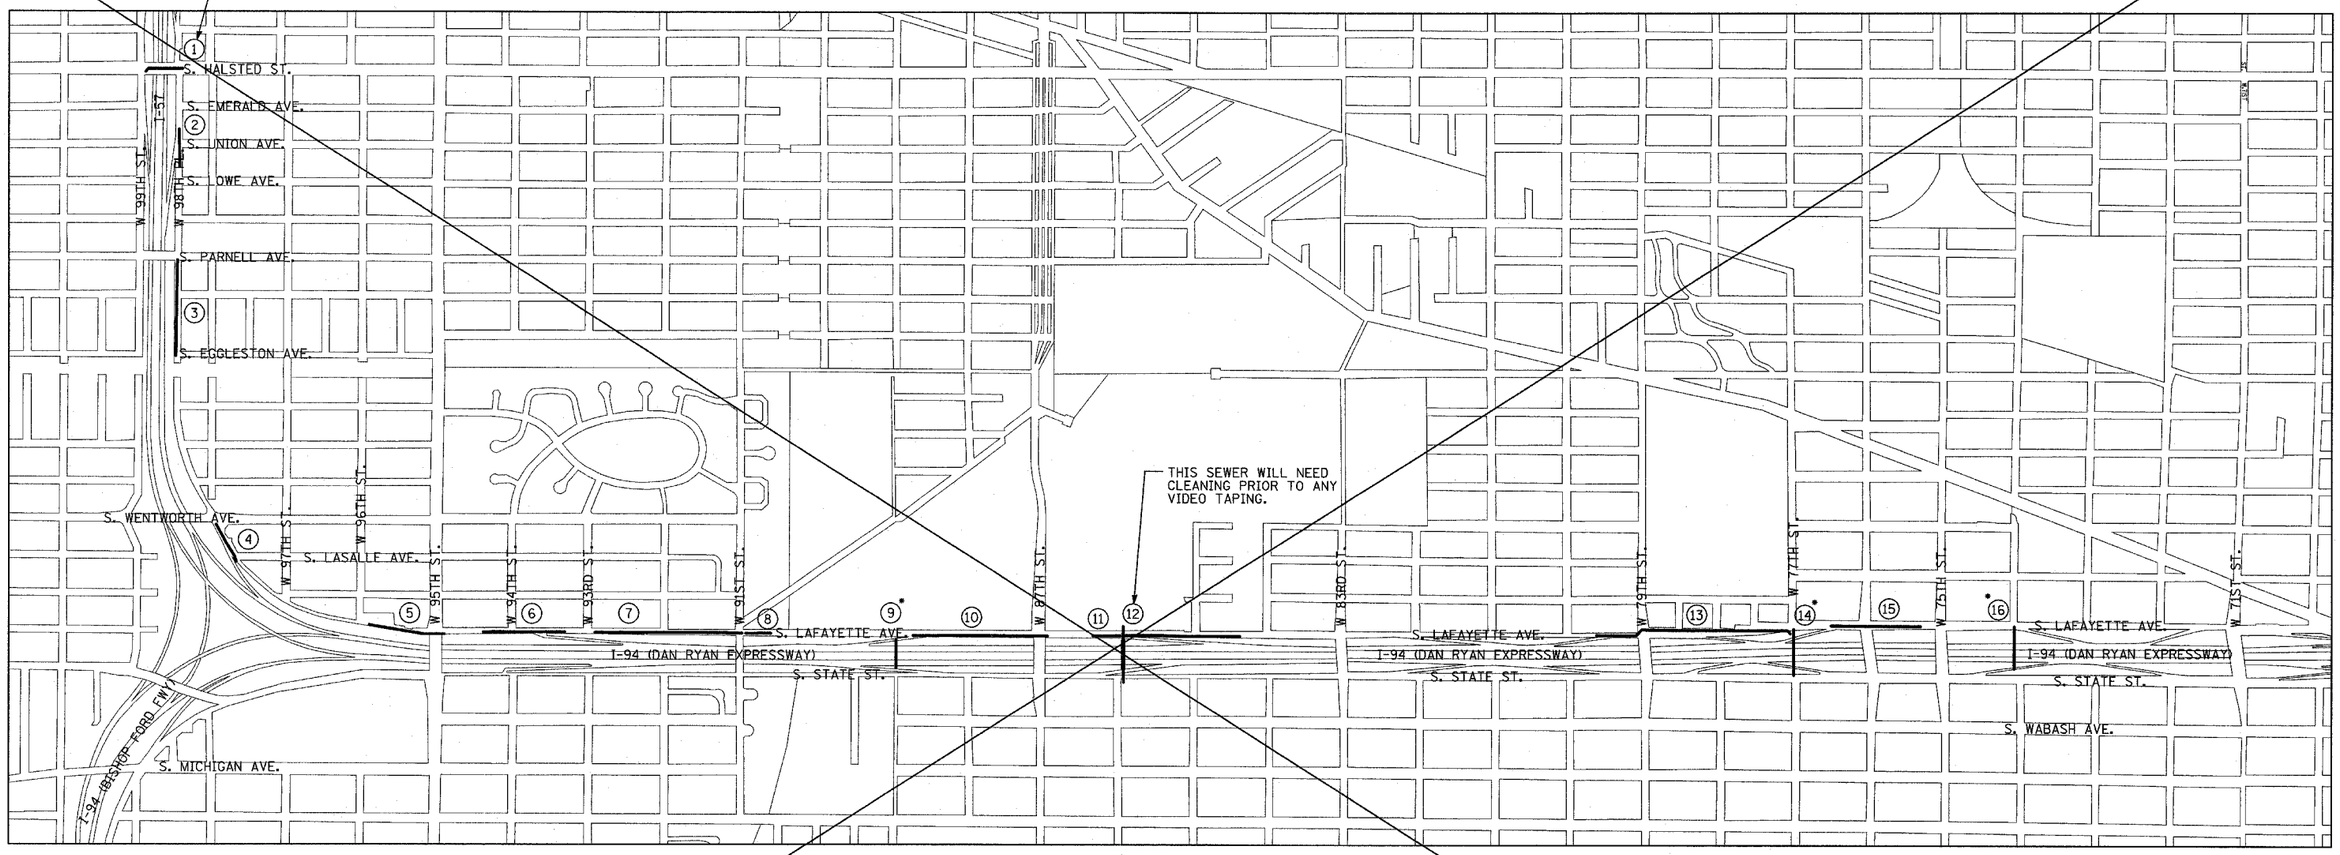

VIDEO TAPING OF SEWERS QUANTITIES

LOCATION			TOTAL (FOOT)	
NUMBER	RAMP/STREET	DESCRIPTION		
1	HALSTED STREET	W. 98TH PLACE TO W. 99TH STREET	336	
2	W. 98TH PLACE	S. EMERALD TO S. LOWE	332	
3	W. 98TH PLACE	S. PARNELL AVE. TO S. EGGLESTON AVE.	842	
4	S. LAFAYETTE AVENUE	S. WENTWORTH AVE TO S. LASALLE ST.	376	
5	S. LAFAYETTE AVENUE	W. 96TH ST. TO W. 95TH STREET	669	
6	S. LAFAYETTE AVENUE	CTA BUS TURNAROUND TO BETWEEN 93RD AND 94TH ST.	718	
7	S. LAFAYETTE AVENUE	W. 93RD ST. TO W. 91ST ST	1298	
8	S. LAFAYETTE AVENUE	W. 91ST ST. TO S. OF C.R.I.&P. R.R. BRIDGE	219	
9	W. 89TH STREET	S. LAFAYETTE AVE TO S. STATE ST	182	*
10	S. LAFAYETTE AVENUE	N OF BELT R.R. TO 87TH ST.	1188	
11	S. LAFAYETTE AVENUE	N. OF 87TH ST. TO N. OF 85TH ST.	1296	
12	W. 86TH STREET	S. LAFAYETTE AVE TO S. STATE ST	117	
13	S. LAFAYETTE AVENUE	S. OF 79TH ST. TO 77TH ST.	1745	
14	77TH STREET	S. LAFAYETTE AVE TO S. STATE ST	404	*
15	S. LAFAYETTE AVENUE	N OF 77TH ST. TO S OF 75TH ST.	787	
16	74TH STREET	S. LAFAYETTE AVE TO S. STATE ST	371	*
		TAPED ONCE - AFTER CONSTRUCTION:	957	FT X1
		TAPED TWICE - BEFORE AND AFTER CONSTRUCTION:	19846	FT X2
		TOTAL:	20803	FT

*VIDEO TAPE ONLY ONCE (AFTER CONSTRUCTION)

NOTE:

CONTRACTOR SHALL TELEVISE SEWER BEFORE CONSTRUCTION BEGINS AND AFTER CONSTRUCTION IS COMPLETED (UNLESS NOTED).

TYLIN INTERNATIONAL

REVISIONS	
NAME	DATE
REVISED	04/15/05

ILLINOIS DEPARTMENT OF TRANSPORTATION

F.A.I. 94 (DAN RYAN EXPRESSWAY)

VIDEO TAPING OF SEWERS

SCALE: NOT TO SCALE DRAWN BY: JPA

DATE: MARCH 25, 2005 CHECKED BY: PAW

P:\0237 3\Road\C17\Dell(Ist)3.dgn 04/14/2005 07:21:54 AM