F.A.I. RTE.	SECTION	COUNTY	TOTAL SHEETS	SHEET NO.
94	*	COOK	907	401
STA.		TO STA.		
FED. ROAD DIST. NO.	ILLINOIS	FED. AID PROJECT		

* (1516.1, 1717 & 1818) R-9

62695

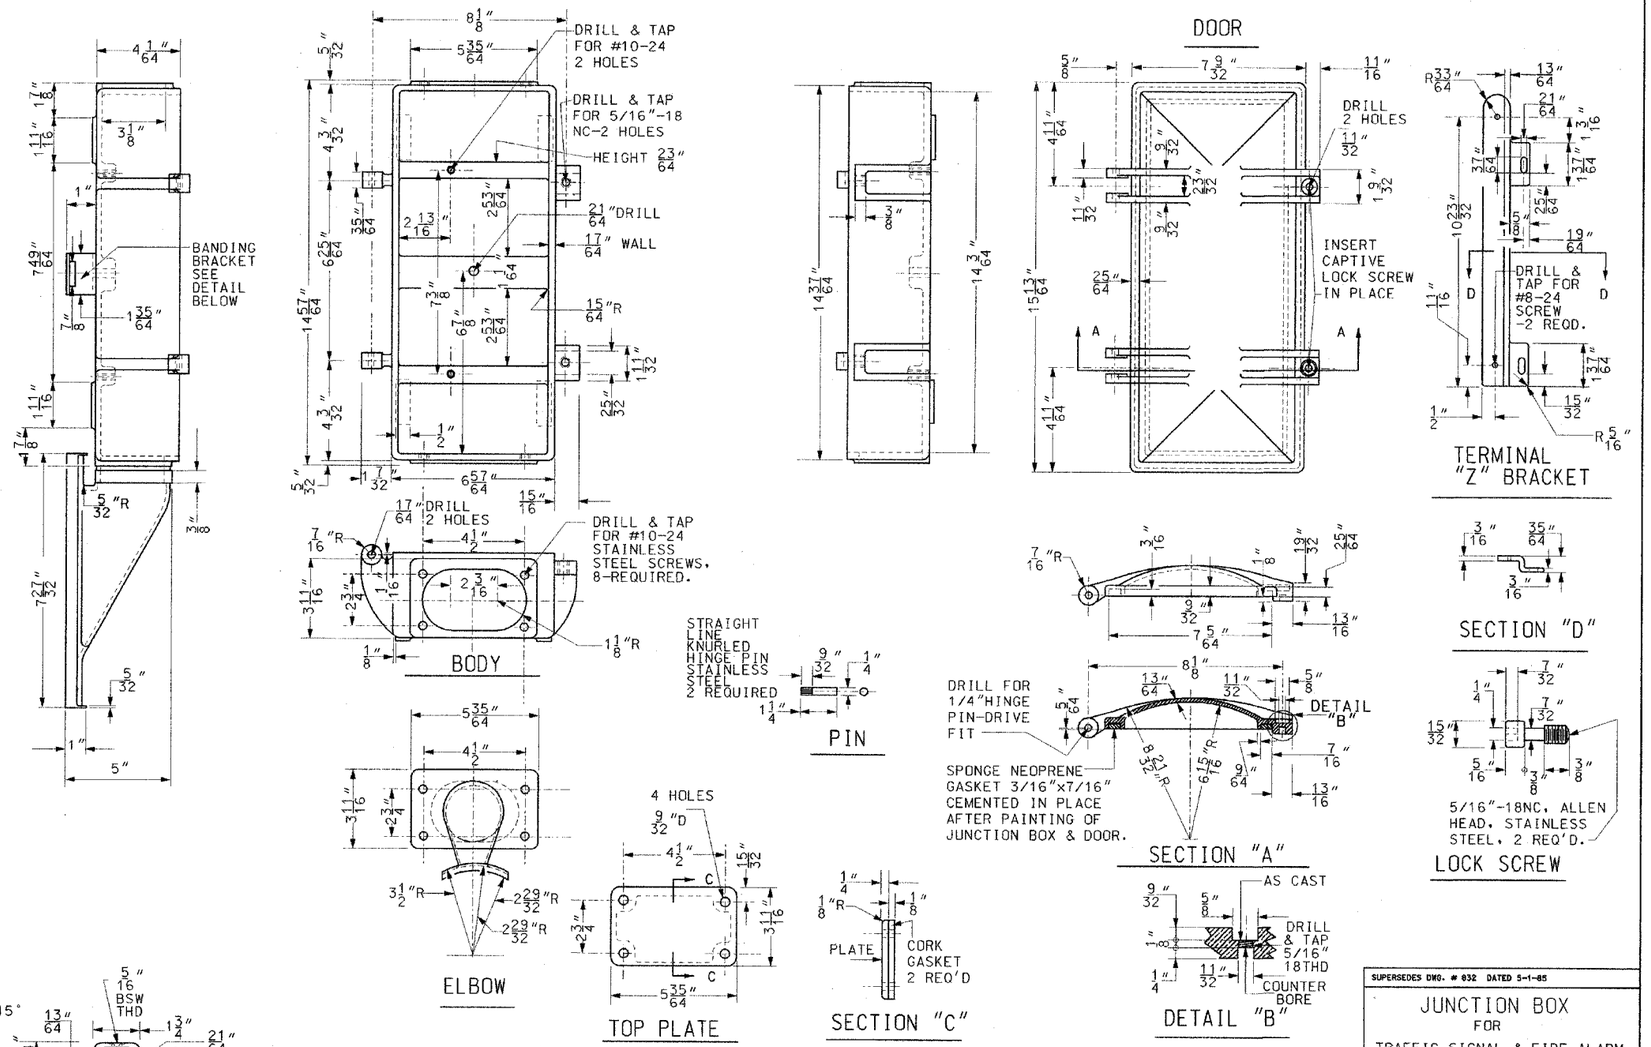

MATERIALS

BODY, DOOR, ELBOW & PLATE: CAST ALUMINUM ALLOY. TERMINAL MTG. BRACKET: ALUMINUM ALLOY.
SCREWS, HINGE PINS, BANDING BRACKET: STAINLESS STEEL.
CORK GASKET 1/8" THICK, TO BE FURNISHED BETWEEN FLAT PLATE AND BODY

SPONGE NEOPRENE GASKET $14\frac{51}{64}$" x $7\frac{5}{64}$" x $\frac{7}{16}$", TO BE FURNISHED BETWEEN DOOR AND BODY

SUPERSEDES DWG. # 832 DATED 5-1-85

JUNCTION BOX FOR TRAFFIC SIGNAL & FIRE ALARM

CITY OF CHICAGO
DEPT. OF STREETS AND SANITATION
BUREAU OF ELECTRICITY
DIVISION OF ELECTRICAL ENGINEERING

DRAFTSMAN	CHIEF DRAFTSMAN	ENGINEER
O. LETAMENDI	R.C.	O. LETAMENDI

SUPERVISING ENGINEER: ELEC. DESIGN ENGR.

ENGINEER OF ELECTRICITY

GENTL. SUPT. OF ELECTRICITY

COMMISSIONER

DWG. NO. 954

SIZE: 16" | 21" SCALE: NONE DATE: 5-3-02

KNIGHT
Engineers & Architects

REVISIONS	
NAME	DATE
REVISED	04/15/05

ILLINOIS DEPARTMENT OF TRANSPORTATION

F.A.I. 94 (DAN RYAN EXPRESSWAY)

CITY OF CHICAGO
BUREAU OF ELECTRICITY STANDARDS

SCALE: DRAWN BY: REW

DATE: MARCH 25, 2005 CHECKED BY: WHI

FILE: L:\6593.021\Cad\Sheets\Revised 7\7104-05-051653908_Sgtext08 Rev.040505.dgn