F.A.I. RTE.	SECTION	COUNTY	TOTAL SHEETS	SHEET NO.
94	*	COOK	907	403
STA.		TO STA.		
FED. ROAD DIST. NO.	ILLINOIS	FED. AID PROJECT		

* (1516.1, 1717 & 1818) R-9

62695

APPROVED AS WORKING PLAN BY
REVISIONS OF WORKING PLAN

FEDERAL-AID ROUTE NO.	SECTION	COUNTY	TOTAL SHEETS	SHEET NO.
FHWA REG. NO.	ILLINOIS	PROJECT		

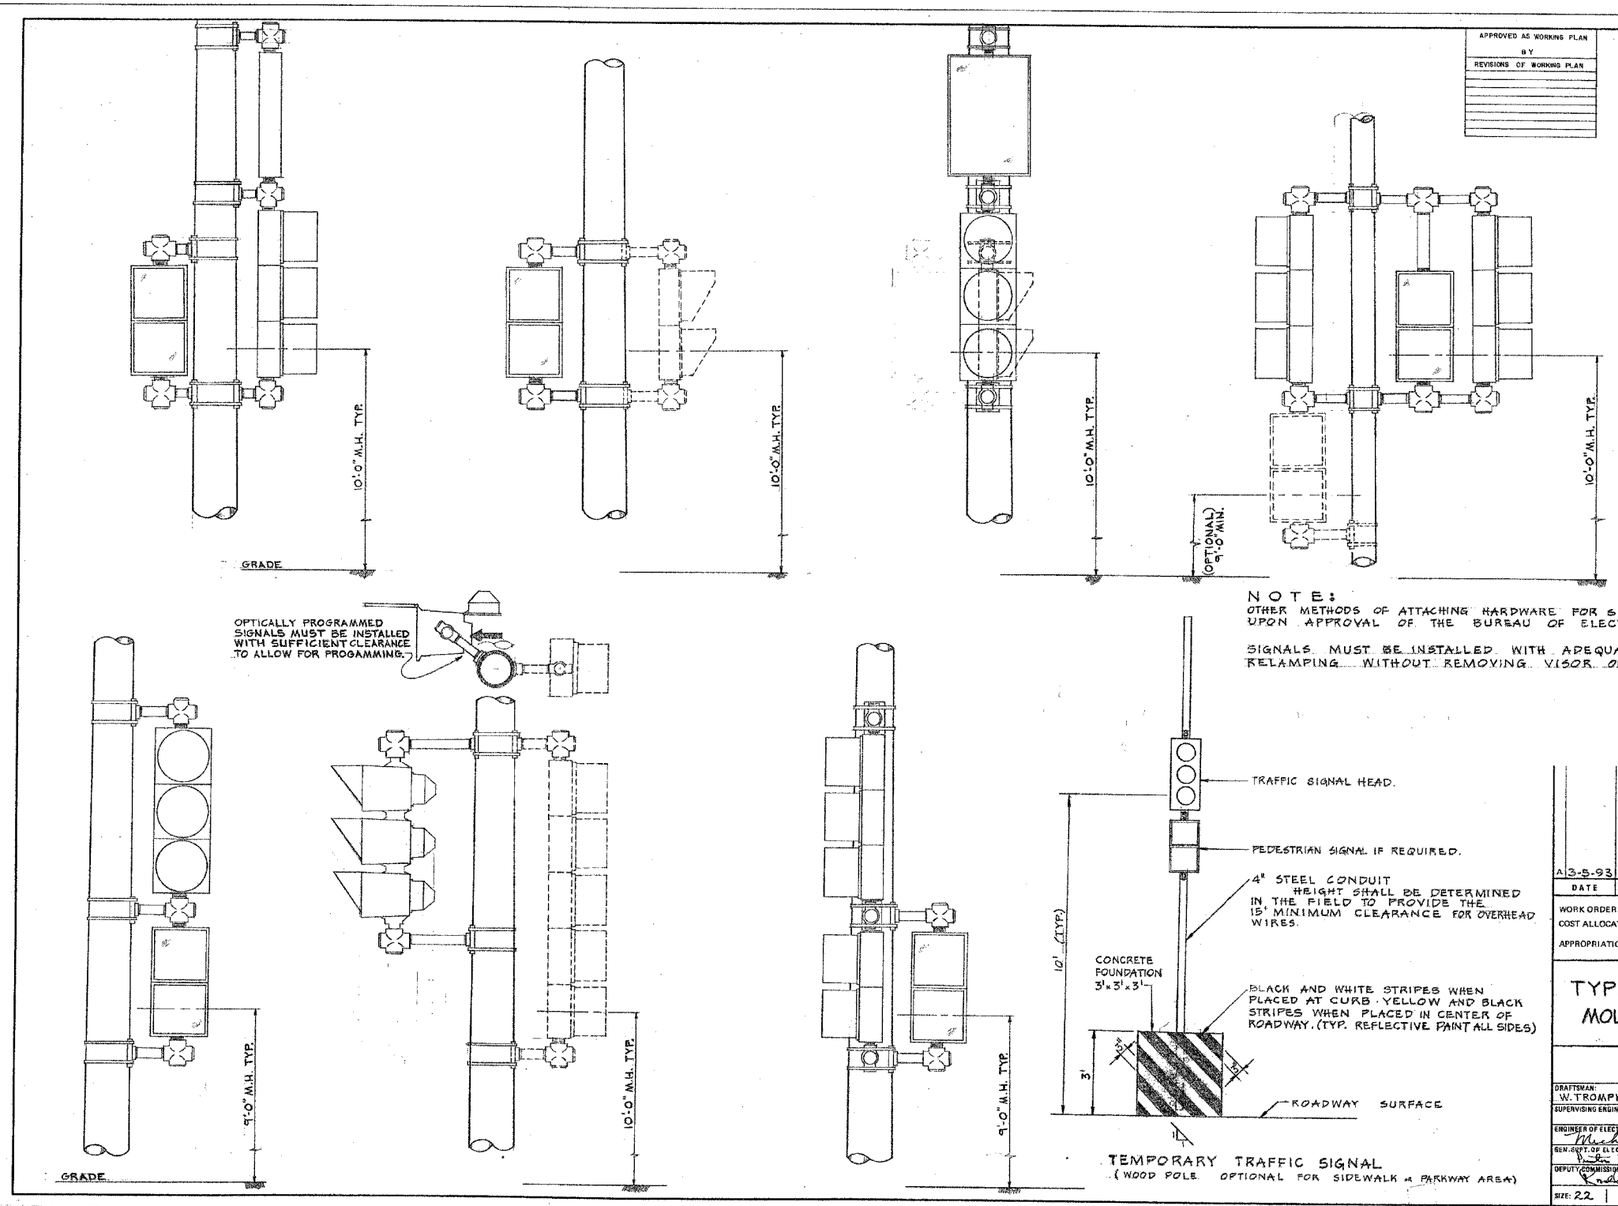

NOTE:
OTHER METHODS OF ATTACHING HARDWARE FOR SIGNAL HEADS MAY BE USED UPON APPROVAL OF THE BUREAU OF ELECTRICITY.

SIGNALS MUST BE INSTALLED WITH ADEQUATE CLEARANCE FOR RELAMPING WITHOUT REMOVING VISOR OR ROTATING SIGNAL.

DATE	REVISION
A 3-5-93	ADDED TEMP. SIGNAL DETAIL

WORK ORDER NO. _____ DATE _____
COST ALLOCATION ACCOUNT _____
APPROPRIATION ACCOUNT { MATERIAL _____ / LABOR _____

TYPICAL TRAFFIC SIGNAL MOUNTING DETAILS

CITY OF CHICAGO
DEPT. OF STREETS AND SANITATION
BUREAU OF ELECTRICITY
DIVISION OF ELECTRICAL ENGINEERING

DRAFTSMAN: W. TROMPKA	CHIEF DRAFTSMAN: R. J. S.	ENGINEER: M. DE BARTOLO
SUPERVISING ENGINEER:	ELECT. DESIGN ENGR.:	DWG. NO.
ENGINEER OF ELECTRICITY:		835
GEN. SUPT. OF ELECTRICITY:		
DEPUTY COMMISSIONER:		
SIZE: 22 | 36	SCALE: NONE	DATE: 12-10-84

KNIGHT
Engineers & Architects

REVISIONS	
NAME	DATE
REVISED	04/15/05

ILLINOIS DEPARTMENT OF TRANSPORTATION
F.A.I. 94 (DAN RYAN EXPRESSWAY)
CITY OF CHICAGO
BUREAU OF ELECTRICITY STANDARDS

SCALE: DRAWN BY: REW
DATE: MARCH 25, 2005 CHECKED BY: WHI

FILE: L:\6596.02\Cad\Sheets\Revised 78\04-6-05\659202 Sigla.tif Rev 04/05.dgn