F.A.I. RTE.	SECTION	COUNTY	TOTAL SHEETS	SHEET NO.
94	*	COOK	907	411
STA.		TO STA.		
FED. ROAD DIST. NO.	ILLINOIS	FED. AID PROJECT		

* (1516.1, 1717 & 1818) R-9

62695

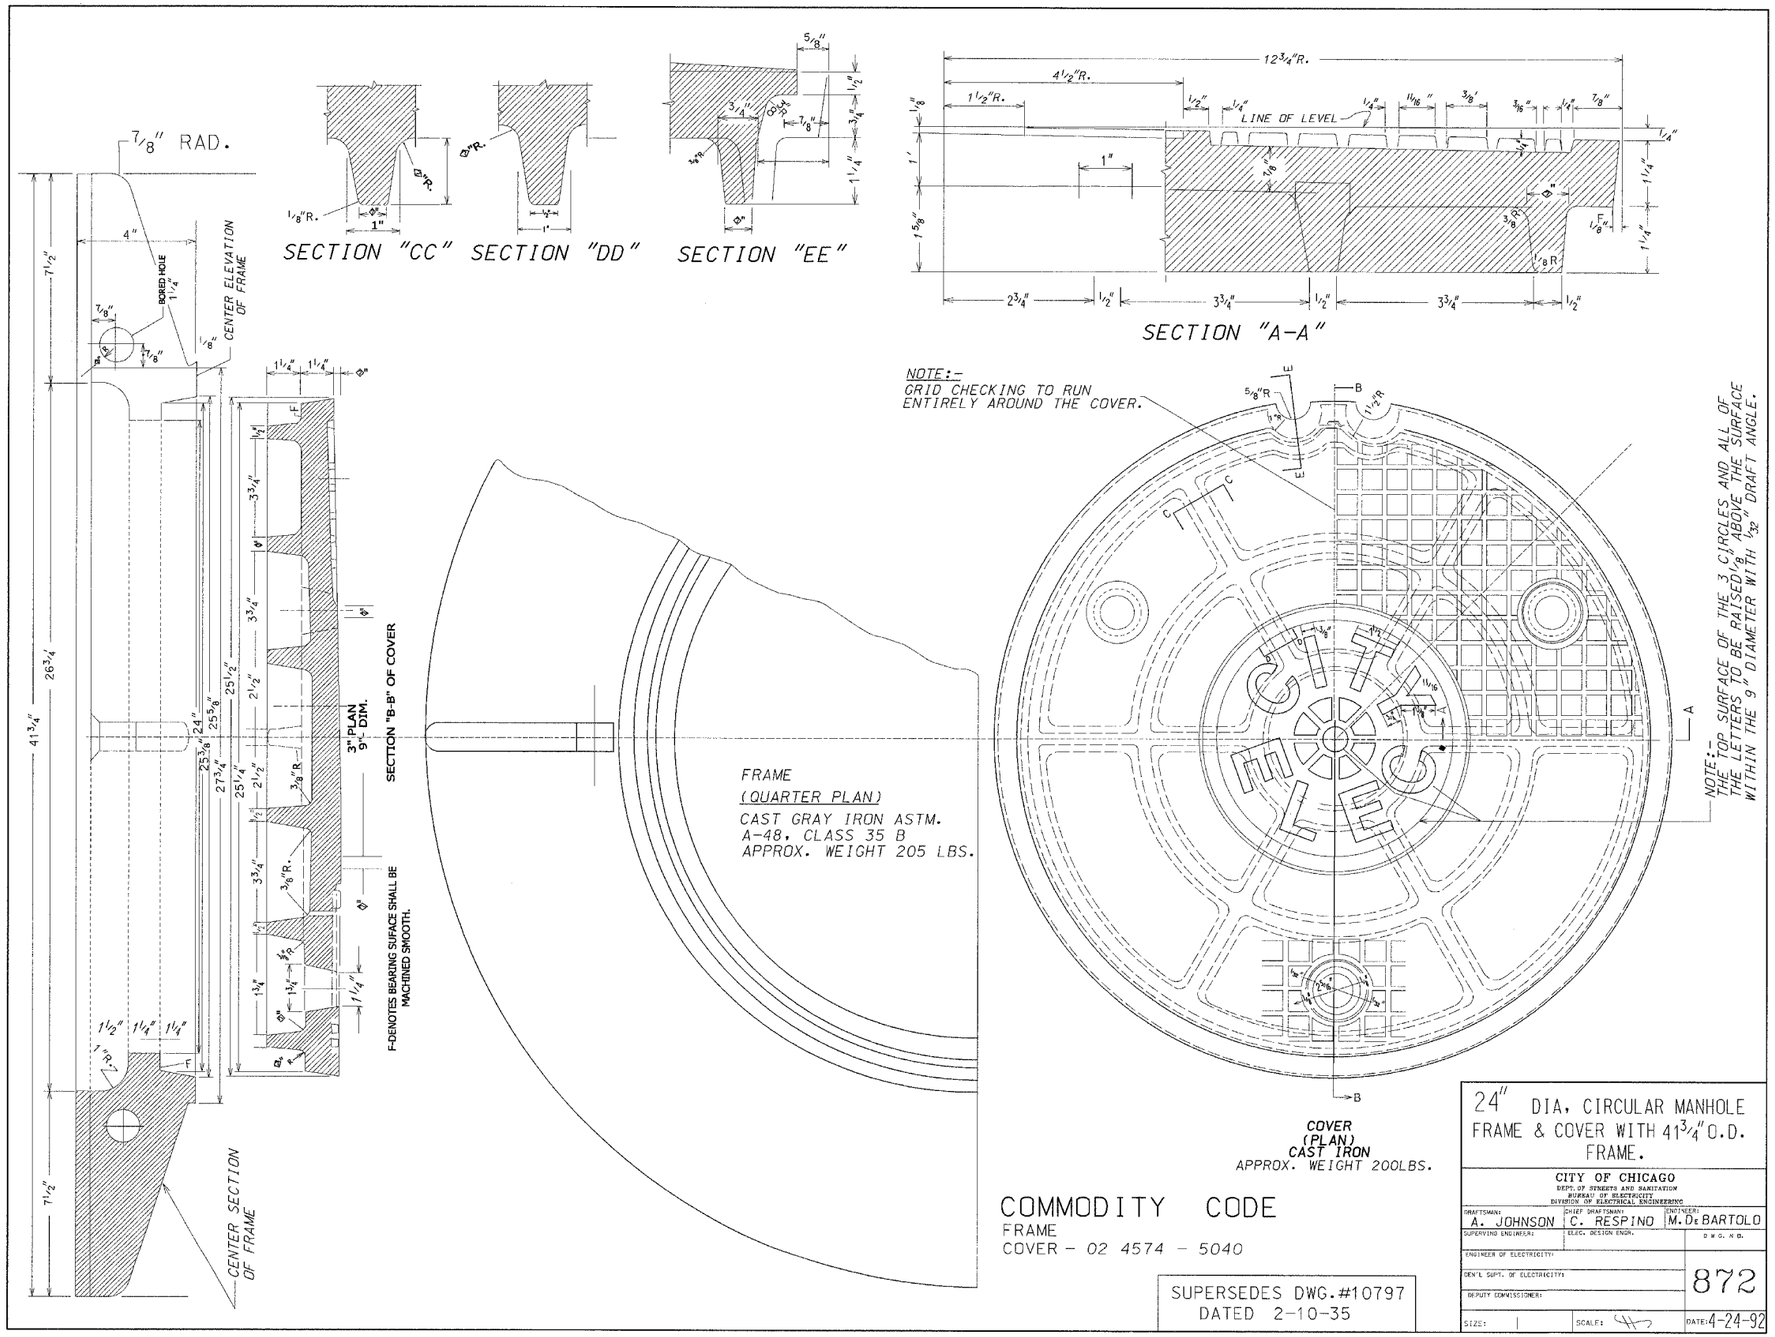

COMMODITY CODE

FRAME

COVER - 02 4574 - 5040

SUPERSEDES DWG.#10797
DATED 2-10-35

24" DIA, CIRCULAR MANHOLE FRAME & COVER WITH 41 3/4" O.D. FRAME.

CITY OF CHICAGO
DEPT. OF STREETS AND SANITATION
BUREAU OF ELECTRICITY
DIVISION OF ELECTRICAL ENGINEERING

DRAFTSMAN:	CHIEF DRAFTSMAN:	ENGINEER:
A. JOHNSON	C. RESPINO	M. DE BARTOLO

SUPERVISING ENGINEER:	ELEC. DESIGN ENGR.	D W G. N O.
ENGINEER OF ELECTRICITY:		872
GEN'L SUPT. OF ELECTRICITY:		
DEPUTY COMMISSIONER:		
SIZE:	SCALE:	DATE: 4-24-92

REVISIONS	
NAME	DATE
REVISED	04/15/05

ILLINOIS DEPARTMENT OF TRANSPORTATION

F.A.I. 94 (DAN RYAN EXPRESSWAY)

CITY OF CHICAGO
BUREAU OF ELECTRICITY STANDARDS

SCALE: NONE DRAWN BY: B.S.B.

DATE: MARCH 25, 2005 CHECKED BY: A.S.N.

KNIGHT
Engineers & Architects

FILE: L:\1516L.DR\Cad\Sheets\Revised 1718104-R-09\1639102 L Knight Rev040505.dgn