F.A.I. RTE.	SECTION	COUNTY	TOTAL SHEETS	SHEET NO.
94	•	COOK	907	433
STA. 1200+00.00	TO STA. 1365+00			
FED. ROAD DIST. NO.	ILLINOIS	FED. AID PROJECT		
• (1516.1, 1717 & 1818) R-9				62695

$FILES

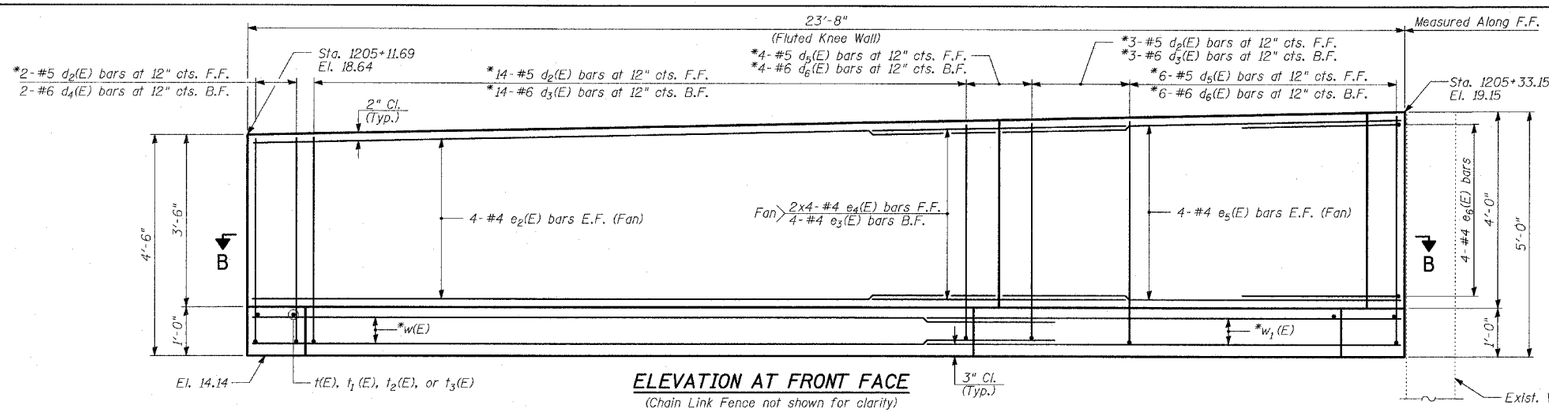

ELEVATION AT FRONT FACE

(Chain Link Fence not shown for clarity)

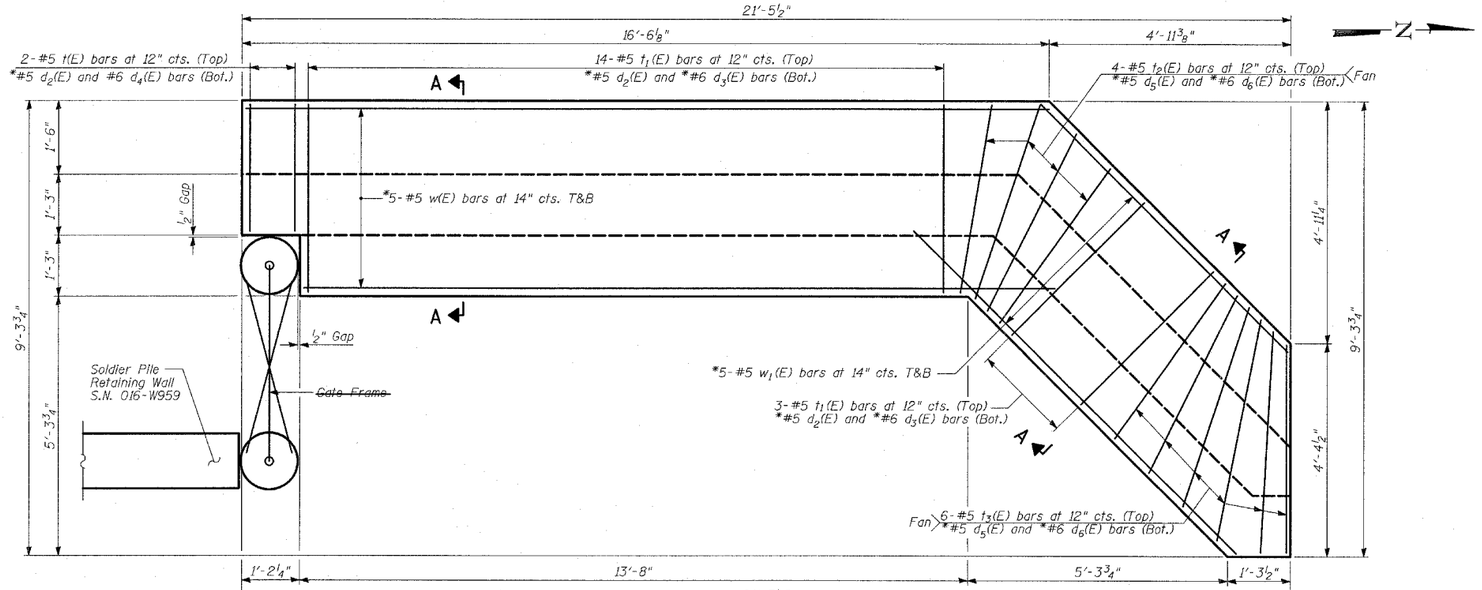

FOUNDATION PLAN

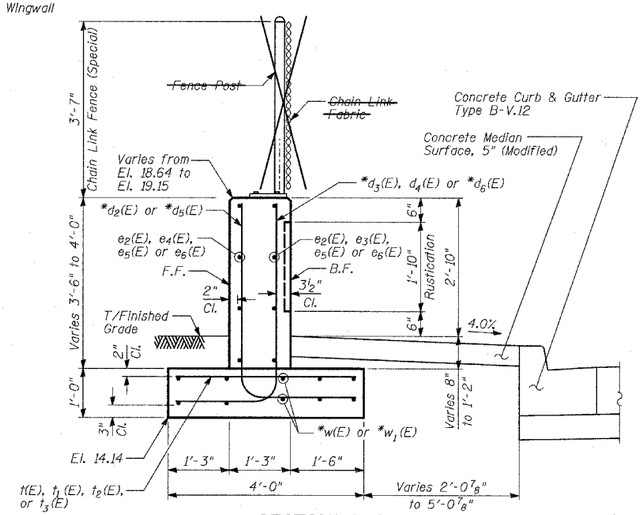

SECTION A-A

Sta. 1205+11.69 to Sta. 1205+33.15

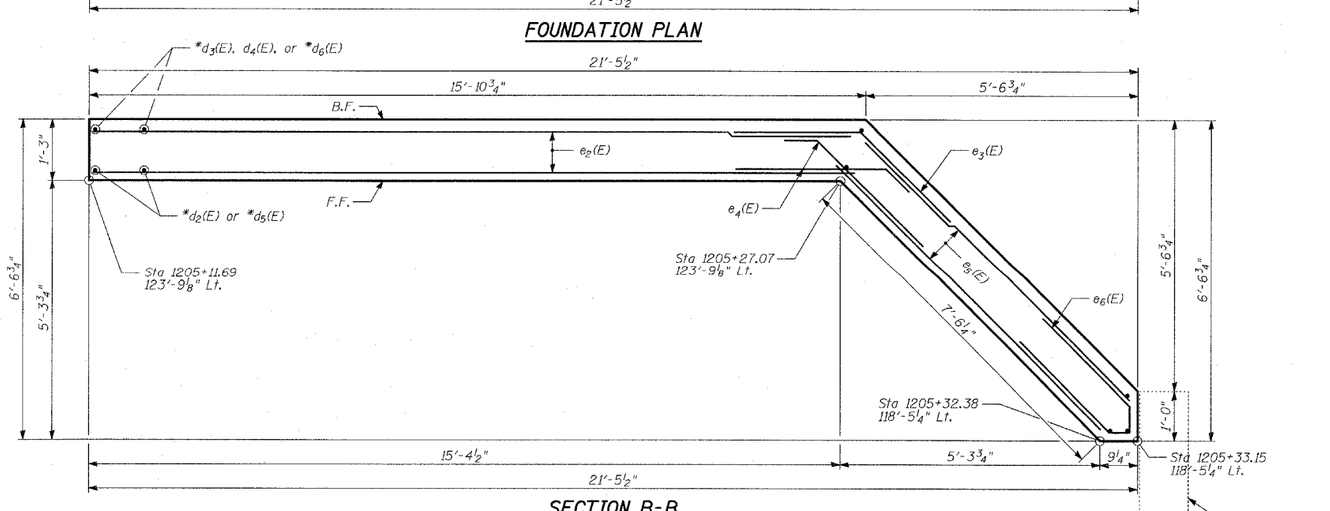

SECTION B-B

LEGEND

E.F. - denotes Each Face
F.F. - denotes Front Face
B.F. - denotes Back Face
T&B - denotes Top and Bottom
* - denotes bars to be cut to fit in field

NOTES:

1. Manual excavation shall be performed to limit disturbance to the existing CTA transformer and servicing conduit(s). Service to the CTA transformer shall not be interrupted.
2. The Contractor shall inform the Engineer 5 days in advance when manual excavation is anticipated in the area of the ComEd conduits servicing the CTA Transformer. The Engineer shall contact ComEd and request their presence during excavation, and to determine if any conduit sleeves are required in the area under the kneewall, or possibly in the kneewall itself. ComEd shall determine the type, size, number and location of any sleeve(s). The cost of the sleeve(s), their installation, and any associated labor and equipment shall all be included in the cost of "Concrete Structures".
3. Work this sheet with Sheet 5 of 10.

REVISIONS NAME	DATE
REVISED	04/15/05

ILLINOIS DEPARTMENT OF TRANSPORTATION

F.A.I. 94 (DAN RYAN EXPRESSWAY)
RETAINING WALL ALONG LAFAYETTE AVE.
AT 95TH ST.
WALL 33 - FLUTED KNEE WALL
DETAILS 1

S.N. 016-W959 — DESIGNED BY: MI, DJR
SCALE: — DRAWN BY: DJR, BK
DATE: MARCH 25, 2005 — CHECKED BY: TD, MI

$TIMES

$DATE$

TY·LIN INTERNATIONAL