F.A.I. RTE.	SECTION	COUNTY	TOTAL SHEETS	SHEET NO.
94	•	COOK	907	446
STA. 1200+00.00	TO STA. 1365+00			
FED. ROAD DIST. NO.	ILLINOIS	FED. AID PROJECT		
• (1516.1, 1717 & 1818) R-9				62695

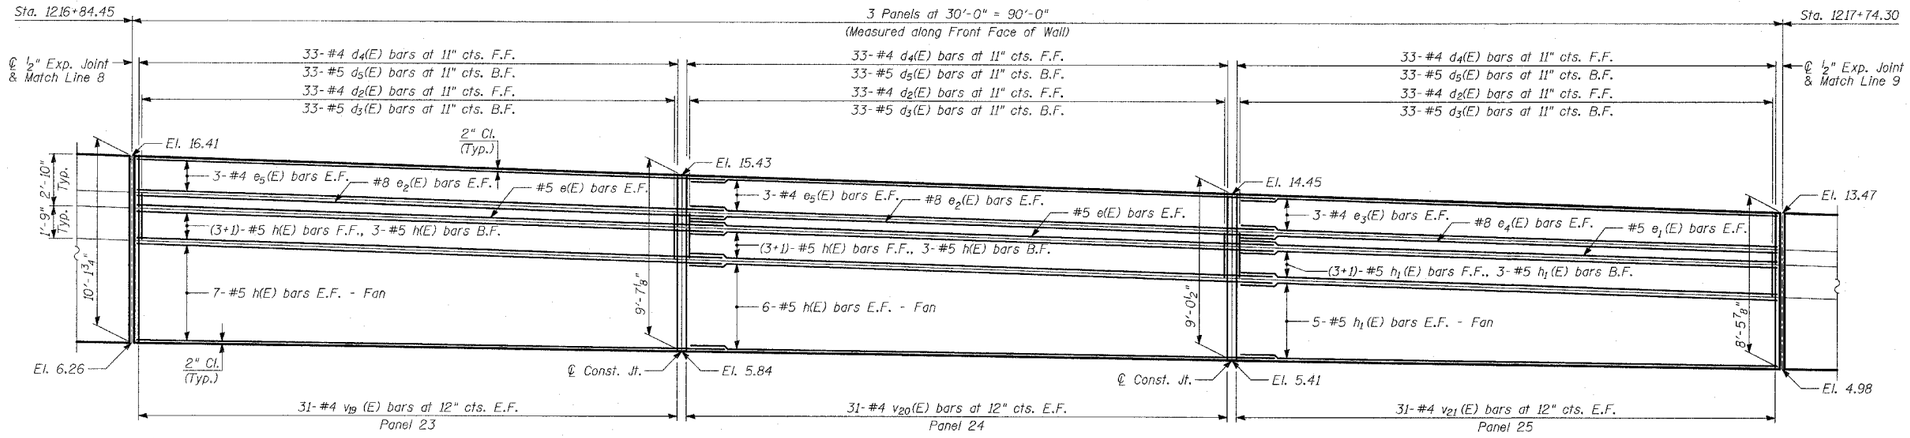

ELEVATION

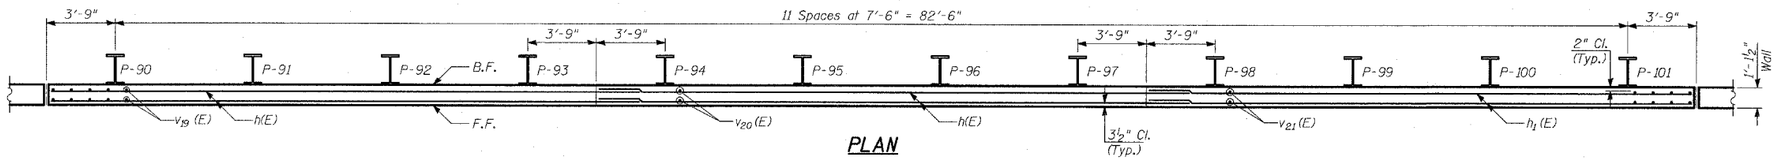

PLAN

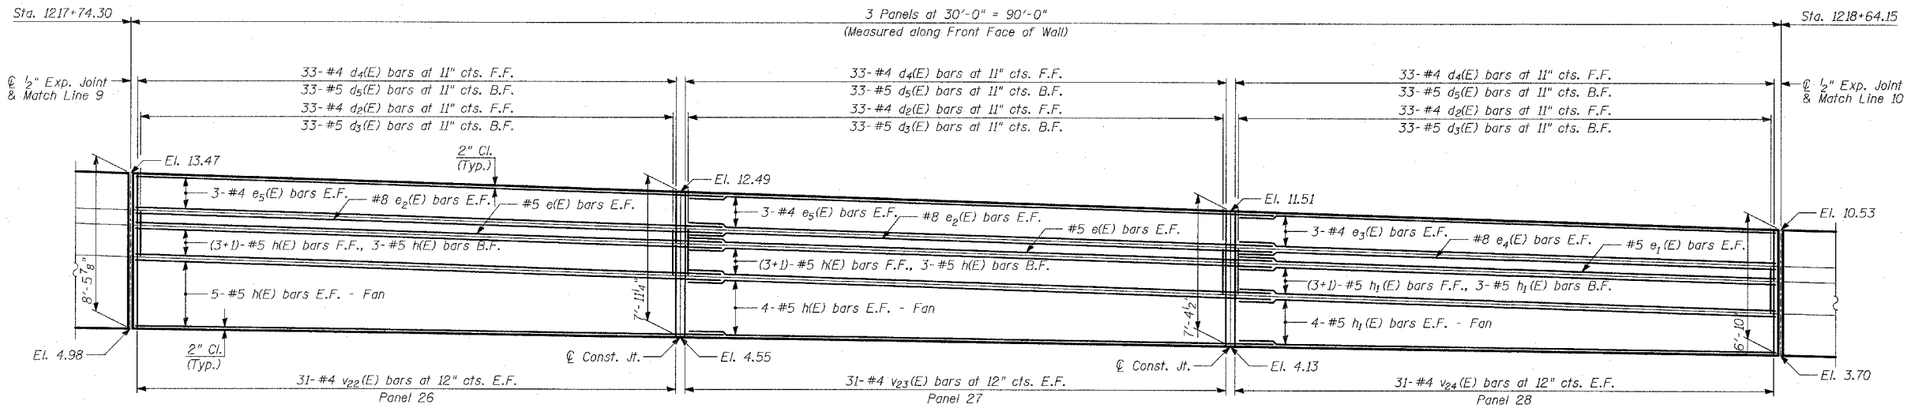

ELEVATION

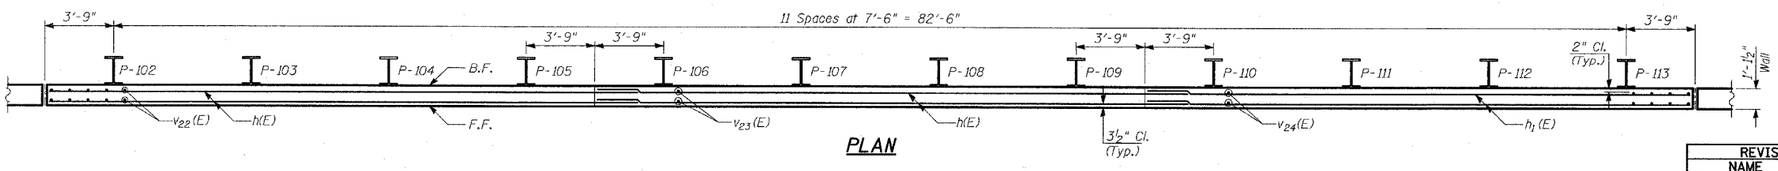

PLAN

SHEET 7 OF 20

NOTES:

1. B.F. - denotes Back Face.
2. E.F. - denotes Each Face.
3. F.F. - denotes Front Face.
4. Work this Sheet with Sheets 9 thru 13 of 20.
5. Pile spacing measured along front face of wall.
6. For Lap Splices, see Sheet 10 of 20.

TYLIN INTERNATIONAL

REVISIONS	
NAME	DATE
REVISED	04/15/05

ILLINOIS DEPARTMENT OF TRANSPORTATION

F.A.I. 94 (DAN RYAN EXPRESSWAY)
RETAINING WALL ALONG LAFAYETTE AVE.
EXIT RAMP TO 95TH ST.
WALL 34 - PLAN AND ELEVATION
STA. 1216+84.45 TO STA. 1218+64.15

S.N. 016-W946 DESIGNED BY: MI, DJR
SCALE: N.T.S. DRAWN BY: DJR, TB
DATE: MARCH 25, 2005 CHECKED BY: TD, MI

$TIME$
$DATE$