F.A.I. RTE.	SECTION	COUNTY	TOTAL SHEETS	SHEET NO.
94	•	COOK	907	474
STA. 1200+00.00	TO STA. 1365+00			
FED. ROAD DIST. NO.	ILLINOIS	FED. AID PROJECT		
• (1516.1, 1717 & 1818) R-9				62695

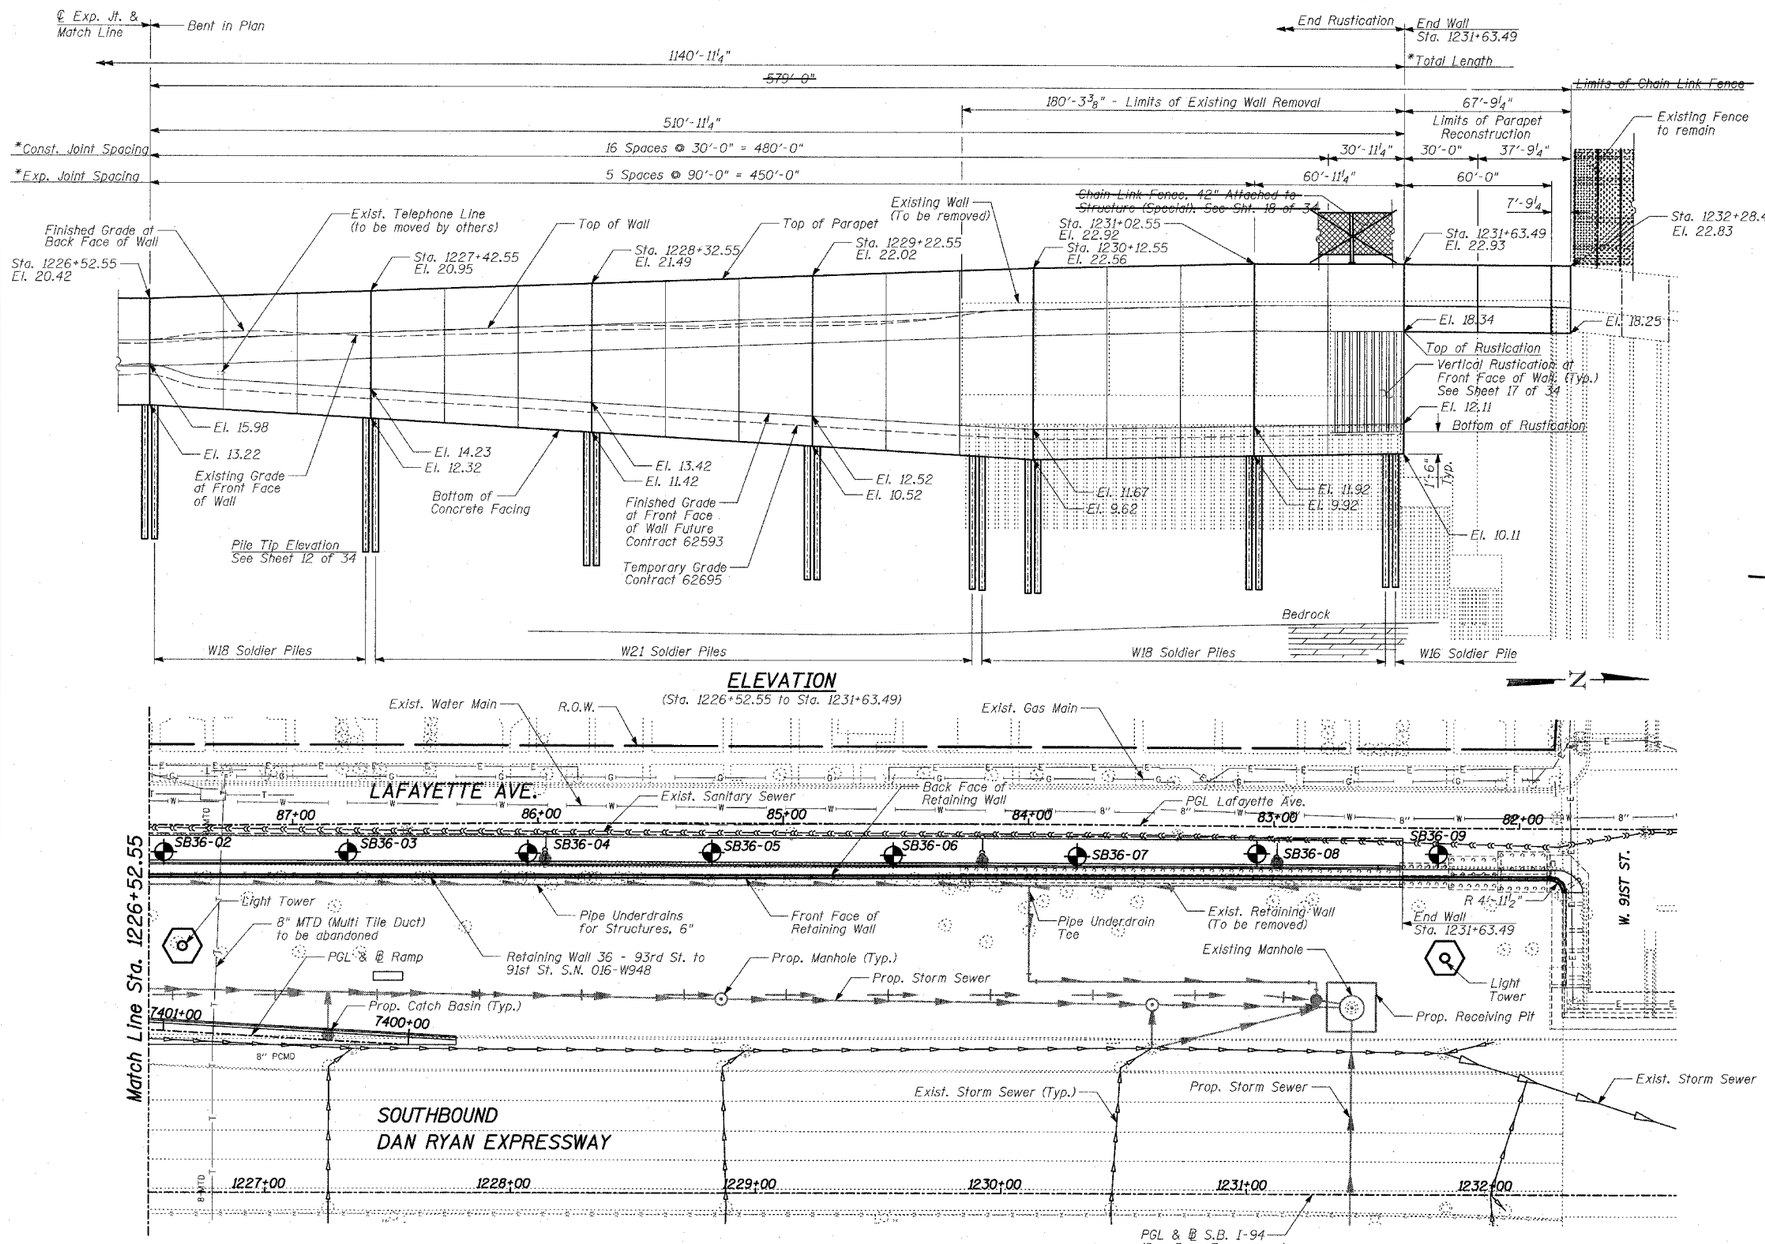

ELEVATION
(Sta. 1226+52.55 to Sta. 1231+63.49)

PLAN
(Sta. 1226+52.55 to Sta. 1231+63.49)

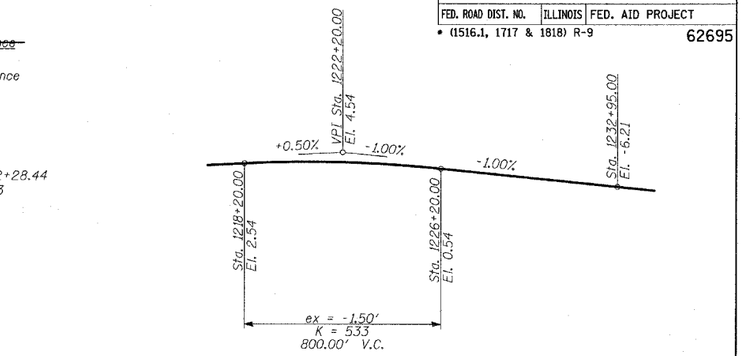

PROFILE GRADE
(Southbound I-94)

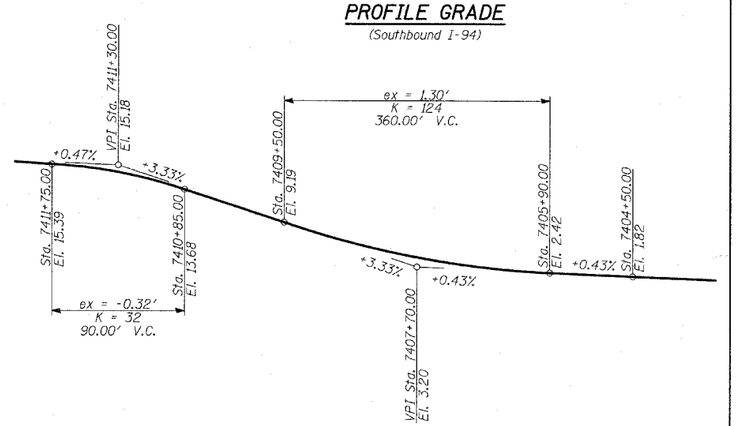

PROFILE GRADE
(Ramp)

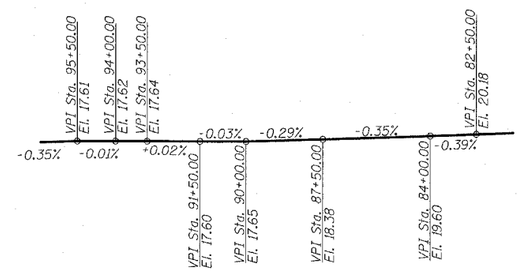

PROFILE GRADE
(Lafayette Ave.)

LEGEND

Boring Location

* Measured along Front Face of Wall.

TY·LIN INTERNATIONAL

SHEET 2 OF 34

REVISIONS NAME	DATE
REVISED	04/15/05

ILLINOIS DEPARTMENT OF TRANSPORTATION

F.A.I. 94 (DAN RYAN EXPRESSWAY)
RETAINING WALL ALONG LAFAYETTE AVE.
93RD ST. TO 91ST ST.
WALL 36 - GENERAL PLAN
STA. 1220+22.59 TO STA. 1231+63.49

S.N. 016-W948 — DESIGNED BY: MI, DJR
SCALE: N.T.S. — DRAWN BY: DJR, TB
DATE: MARCH 25, 2005 — CHECKED BY: TD, MI

$TIME$
$DATE$