F.A.I. RTE.	SECTION	COUNTY	TOTAL SHEETS	SHEET NO.
94	•	COOK	907	509
STA. 1200+00.00	TO STA. 1365+00			
FED. ROAD DIST. NO.	ILLINOIS	FED. AID PROJECT		
• (1516.1, 1717 & 1818) R-9				62695

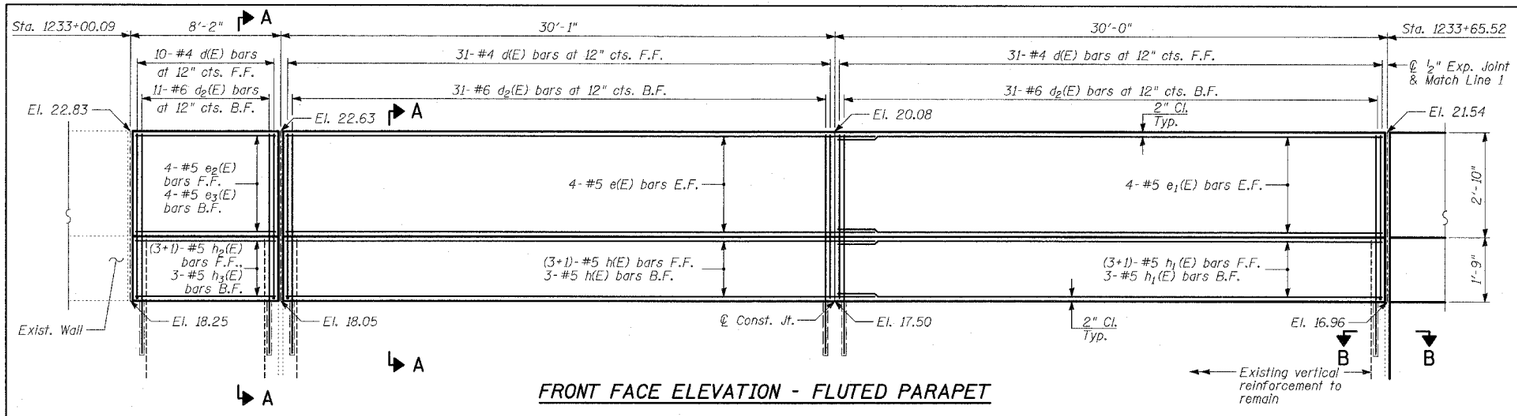

FRONT FACE ELEVATION - FLUTED PARAPET

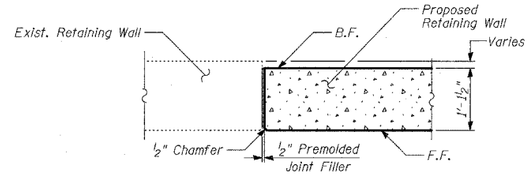

SECTION B-B
PROPOSED RETAINING WALL AT EXISTING WALL

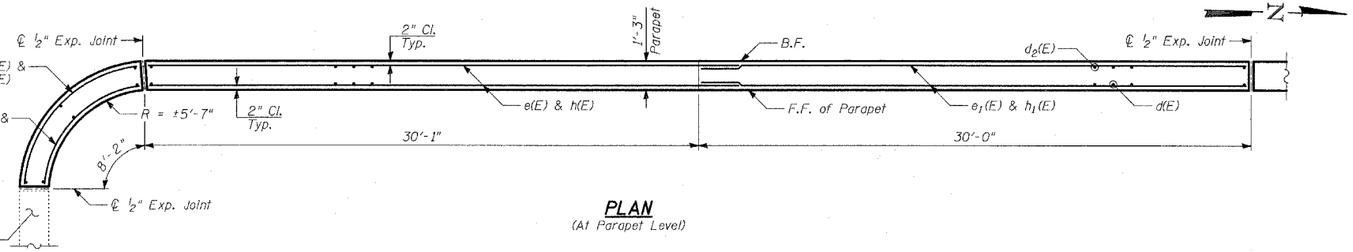

PLAN
(At Parapet Level)

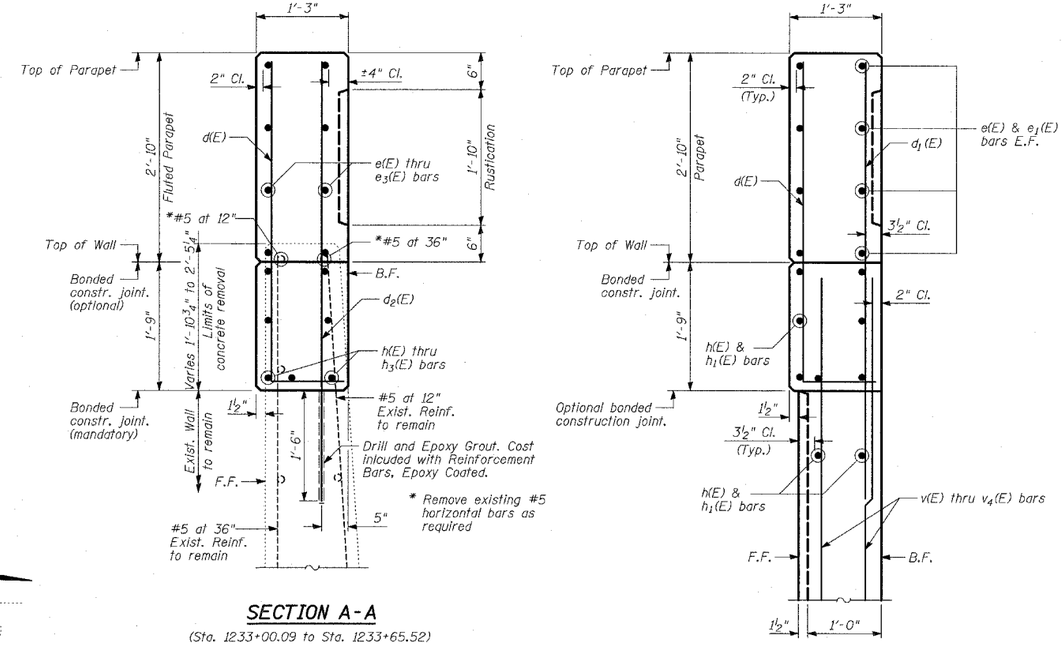

SECTION A-A
(Sta. 1233+00.09 to Sta. 1233+65.52)

FLUTED PARAPET DETAIL
(Sta. 1233+65.52 to Sta. 1235+15.52)

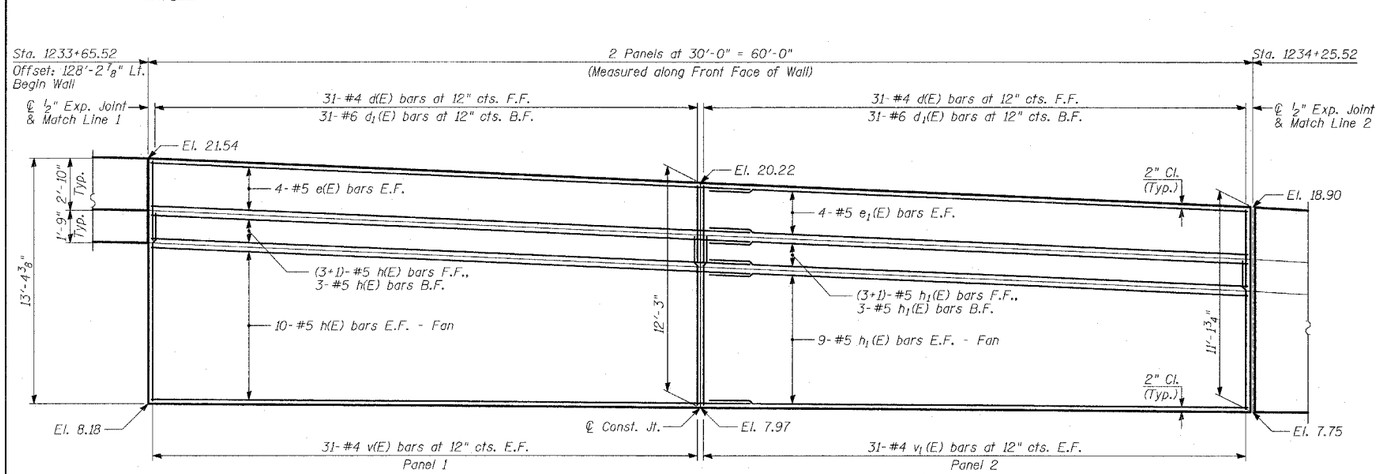

ELEVATION

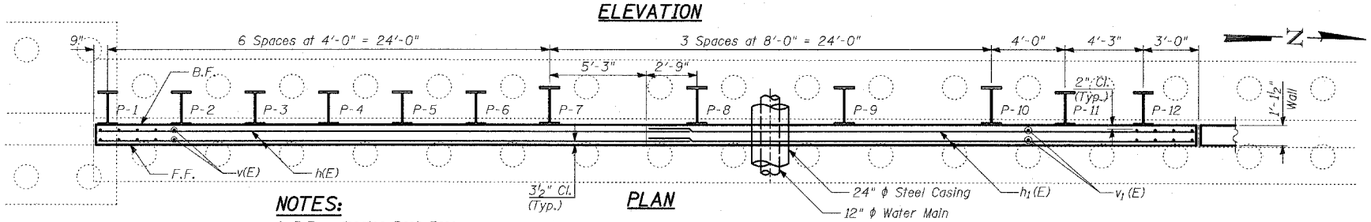

PLAN

NOTES:

1. B.F. - denotes Back Face.
2. E.F. - denotes Each Face.
3. F.F. - denotes Front Face.
4. Work this Sheet with Sheets 4 thru 7 of 10.
5. Pile spacing measured along front face of wall.
6. Place new piles to miss existing piles.
7. Existing wall footing and pile layout is shown only for conflicting areas between existing and proposed piles.
8. For Lap Splices, see Sheet 4 of 10.

TYLIN INTERNATIONAL

REVISIONS NAME	DATE

ILLINOIS DEPARTMENT OF TRANSPORTATION

F.A.I. 94 (DAN RYAN EXPRESSWAY)
RETAINING WALL ALONG LAFAYETTE AVE.
91ST ST. TO CRI&P RR
WALL 37 - PLAN AND ELEVATION
STA. 1233+00.09 TO STA. 1234+25.52

S.N. 016-W949	DESIGNED BY: MI, MAF
SCALE: N.T.S.	DRAWN BY: MAF, DJR
DATE: MARCH 25, 2005	CHECKED BY: TD, MI

SHEET 3 OF 10

P:\00237\Structur\CrDWall 37\r1\DGN\23a_w949.dgn
03/29/2005 09:40:30 AM