F.A.I. RTE.	SECTION	COUNTY	TOTAL SHEETS	SHEET NO.
94	•	COOK	907	580
STA. 1200+00.00		TO STA. 1365+00		
FED. ROAD DIST. NO.	ILLINOIS	FED. AID PROJECT		
• (1516.1, 1717 & 1818) R-8				62695

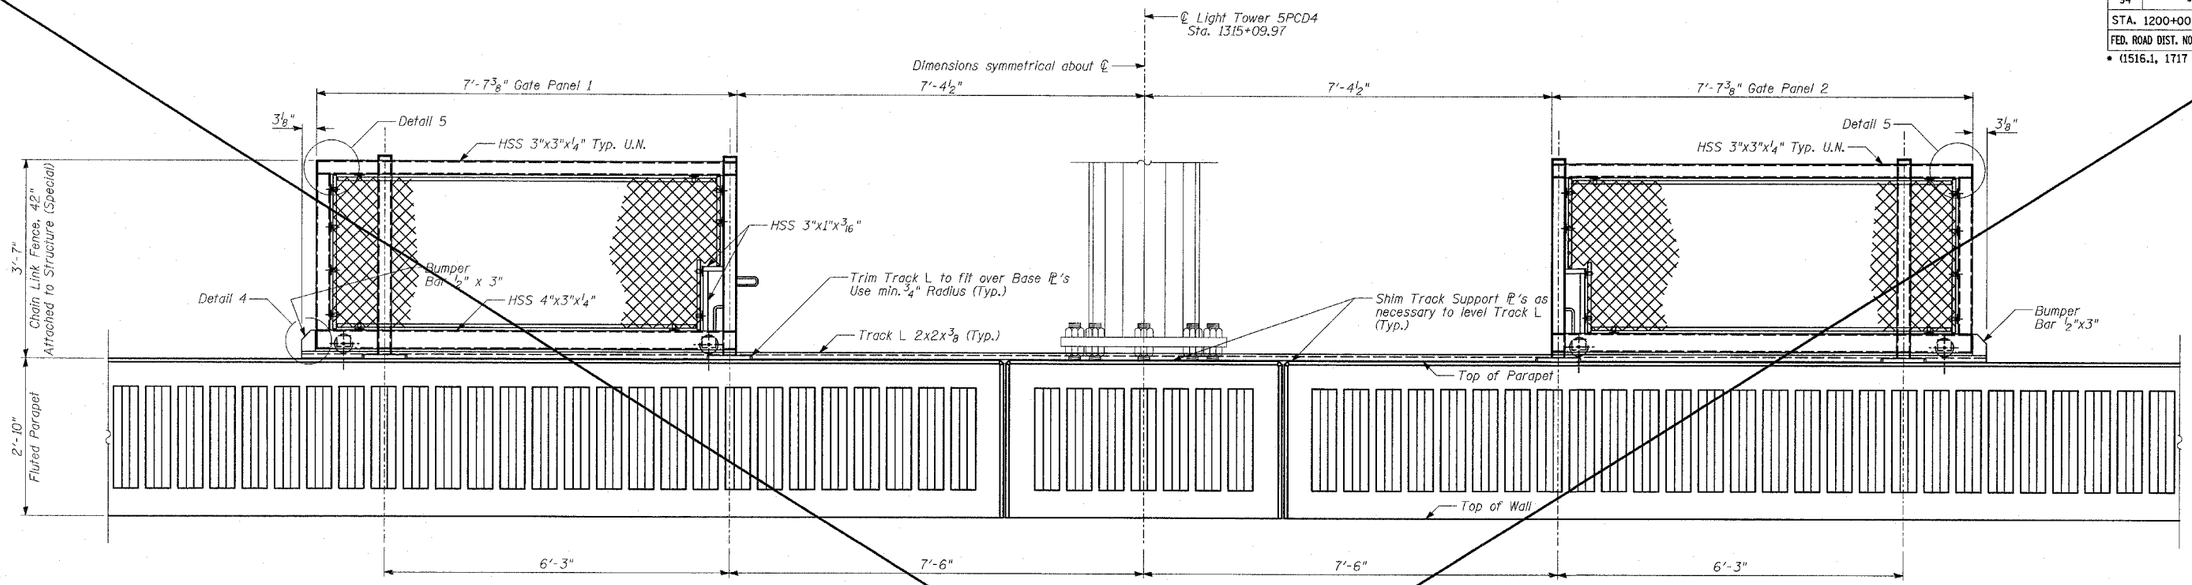

BACK FACE ELEVATION - GATE IN OPEN POSITION

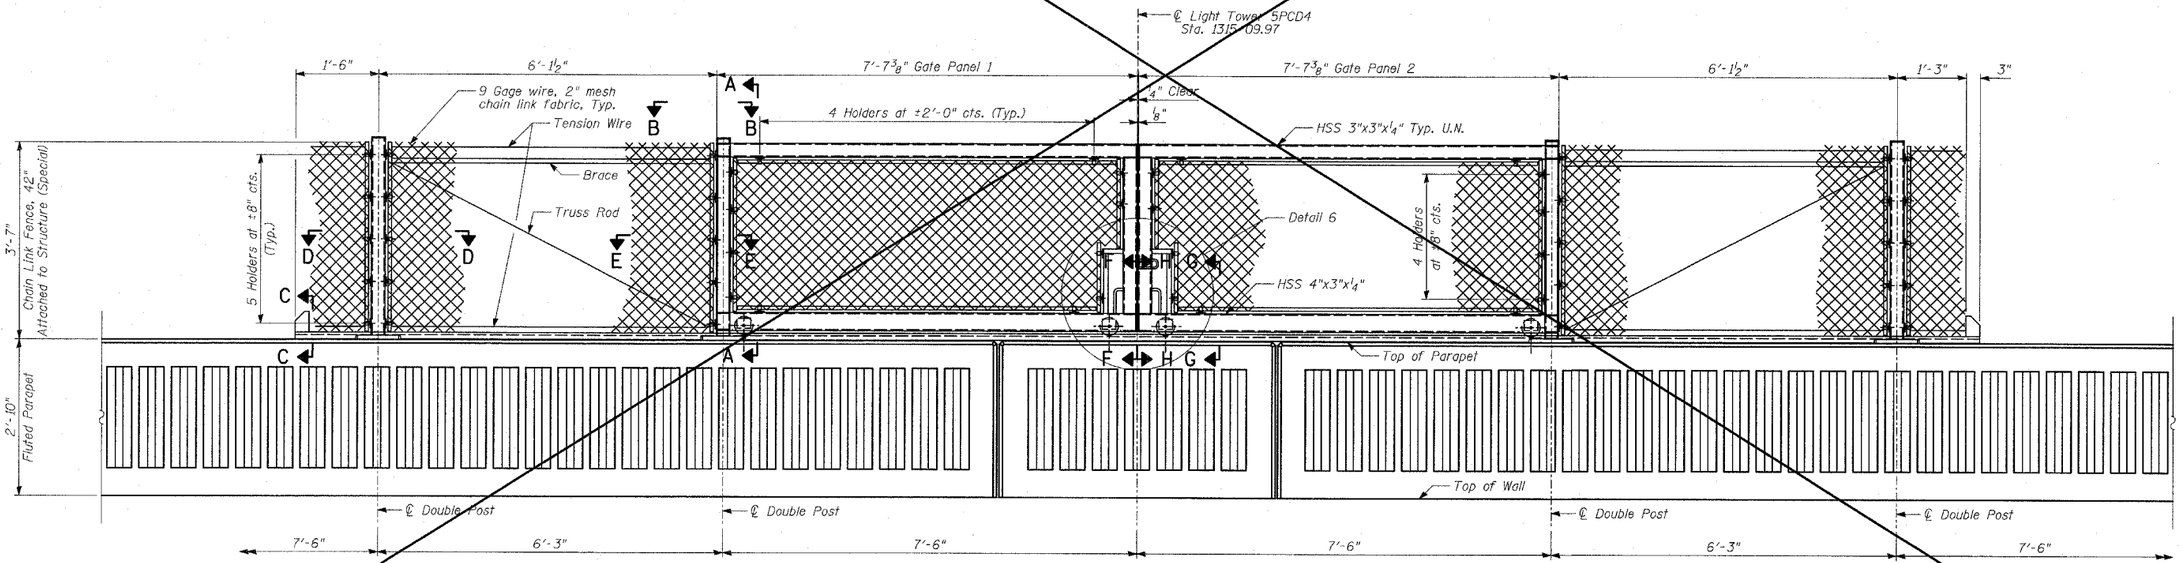

BACK FACE ELEVATION - GATE IN CLOSED POSITION

SHEET 16 OF 21

NOTES:

1. For notes, see Sheet 15 of 21.
2. For Sections A-A, B-B, D-D & E-E, see Sheet 17 of 21.
3. For Sections C-C, F-F, G-G, H-H, J-J and Details 4, 5, 6 & 7, see Sheet 18 of 21.

REVISIONS NAME	DATE
REVISED	04/15/05

TY·LIN INTERNATIONAL

ILLINOIS DEPARTMENT OF TRANSPORTATION

F.A.I. 94 (DAN RYAN EXPRESSWAY)
SOUTHBOUND EXIT RAMP RETAINING WALL
AT 79TH ST.
WALL 72
GATE ELEVATIONS

S.N. 016-W971 | DESIGNED BY: MI, MAF
SCALE: N.T.S. | DRAWN BY: MAF, BJR
DATE: MARCH 25, 2005 | CHECKED BY: MI, TD

$FILES$
$DATES$