F.A.I. RTE.	SECTION	COUNTY	TOTAL SHEETS	SHEET NO.
94	•	COOK	907	598
STA. 1200+00.00	TO STA. 1365+00			
FED. ROAD DIST. NO.	ILLINOIS	FED. AID PROJECT		
• (1516.1, 1717 & 1818) R-9				62695

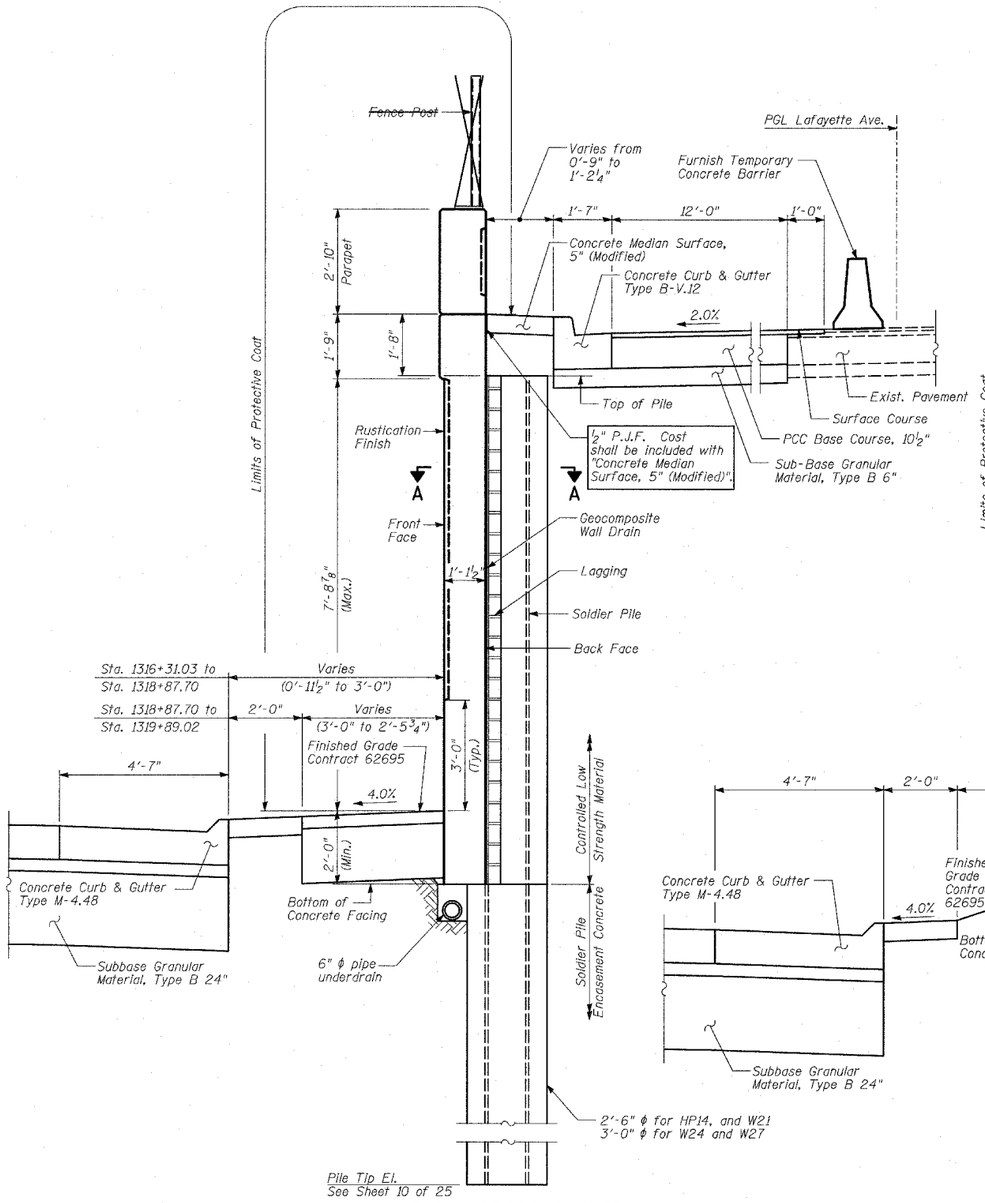

TYPICAL CROSS-SECTION
(From Sta. 1316+31.03 to Sta. 1319+89.02)

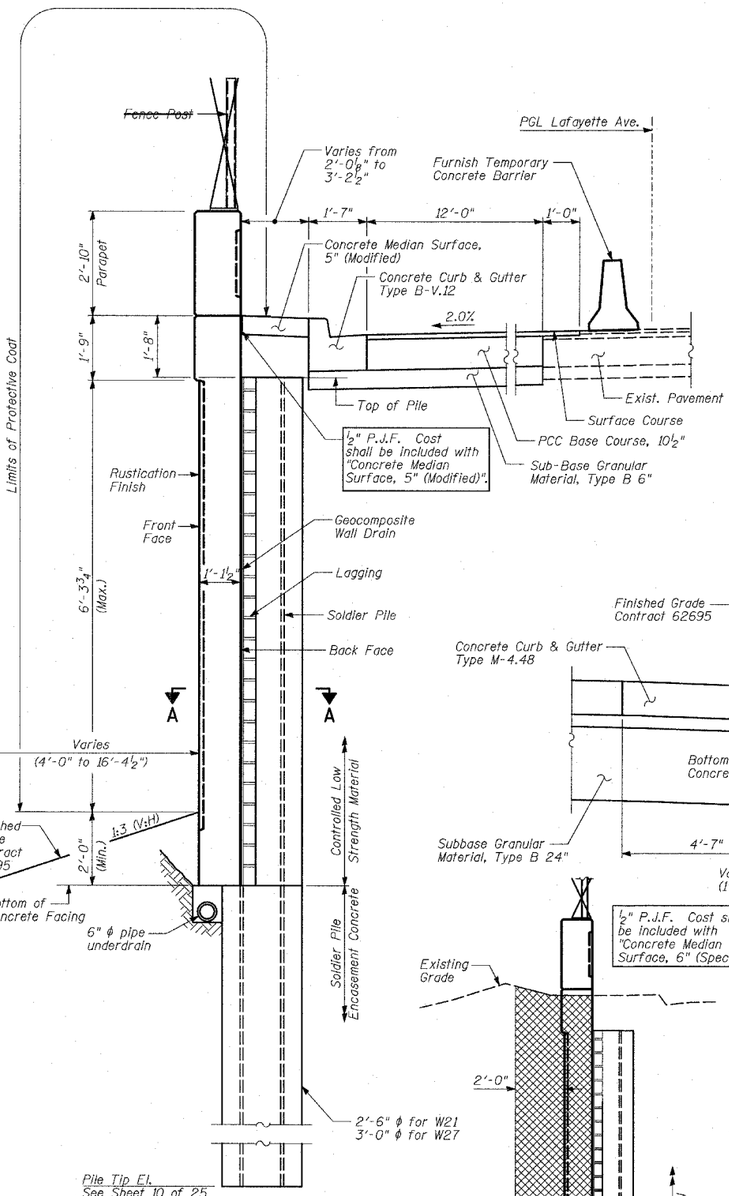

TYPICAL CROSS-SECTION
(From Sta. 1320+89.20 to Sta. 1323+23.72)

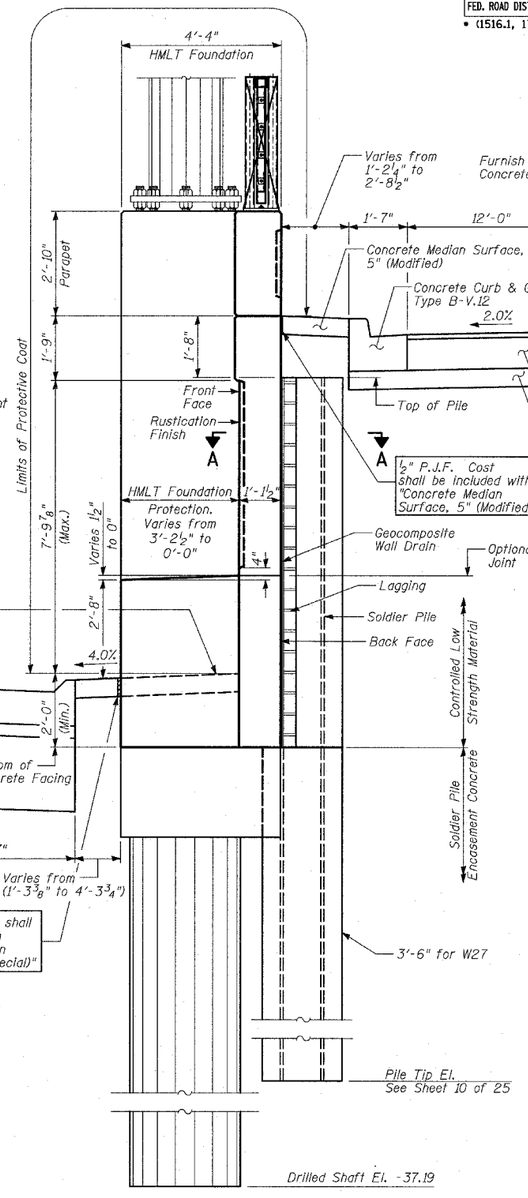

TYPICAL CROSS-SECTION
(From Sta. 1319+89.02 to Sta. 1320+89.20)

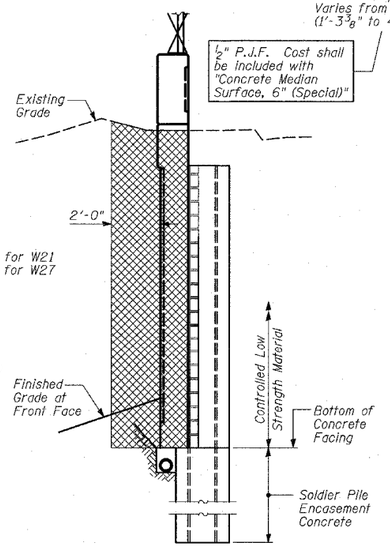

STRUCTURE EXCAVATION

SHEET 13 OF 25

REVISIONS NAME	DATE
REVISED	05/06/05
REVISED	04/15/05

ILLINOIS DEPARTMENT OF TRANSPORTATION

F.A.I. 94 (DAN RYAN EXPRESSWAY)
RETAINING WALL ALONG LAFAYETTE AVE.
77TH ST. TO 78TH ST
WALL 73A

WALL CROSS SECTIONS & DETAILS (1 OF 2)

S.N. 016-W972 — DESIGNED BY: MI, DJR
SCALE: N.T.S. — DRAWN BY: DJR
DATE: MARCH 25, 2005 — CHECKED BY: TD, MI

TY·LIN INTERNATIONAL