F.A.I. RTE.	SECTION	COUNTY	TOTAL SHEETS	SHEET NO.
94	•	COOK	907	600
STA. 1200+00.00	TO STA. 1365+00			
FED. ROAD DIST. NO.	ILLINOIS	FED. AID PROJECT		

• (1516.1, 1717 & 1818) R-9

62695

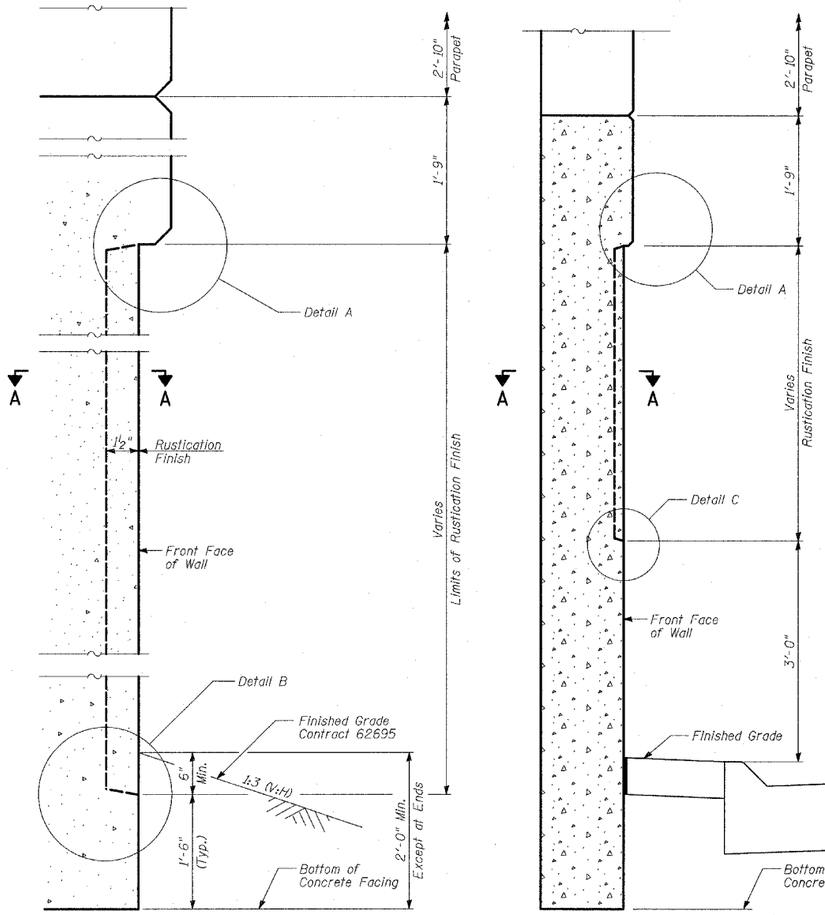

WALL DETAIL
(Wall at Embankment)

WALL DETAIL
(Wall at Curb)

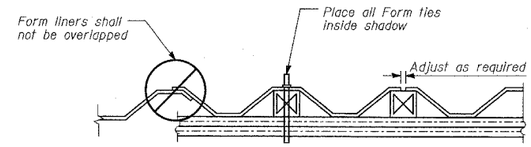

SUGGESTED FORMWORK DETAIL

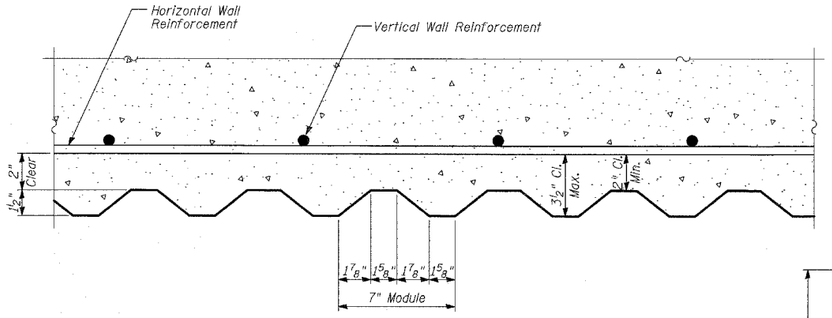

SECTION A-A

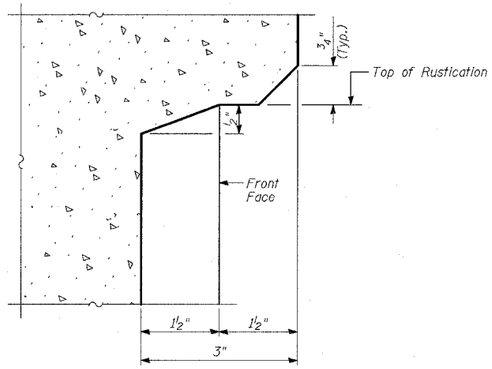

DETAIL A

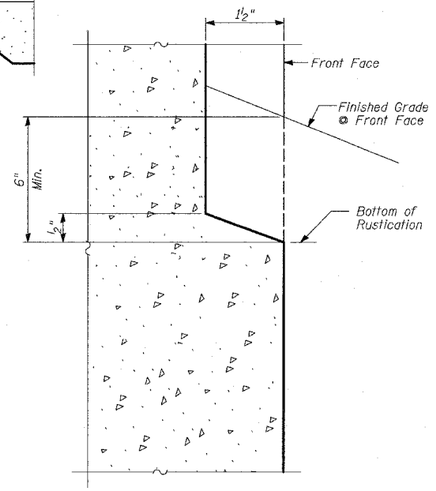

DETAIL B

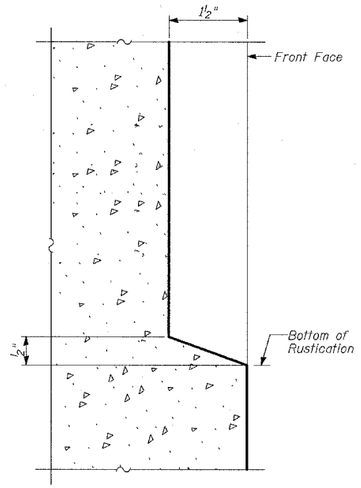

DETAIL C

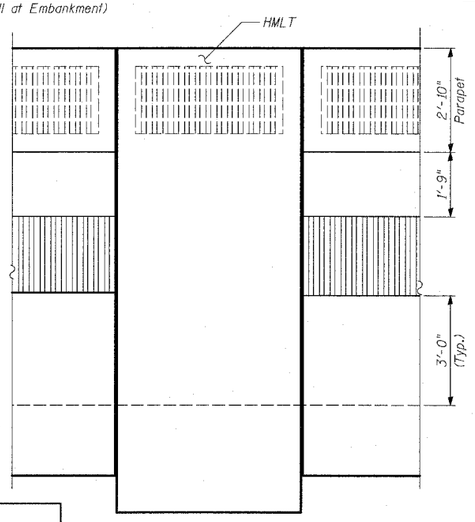

RUSTICATION DETAIL
(At HMLT Panel with Curb)

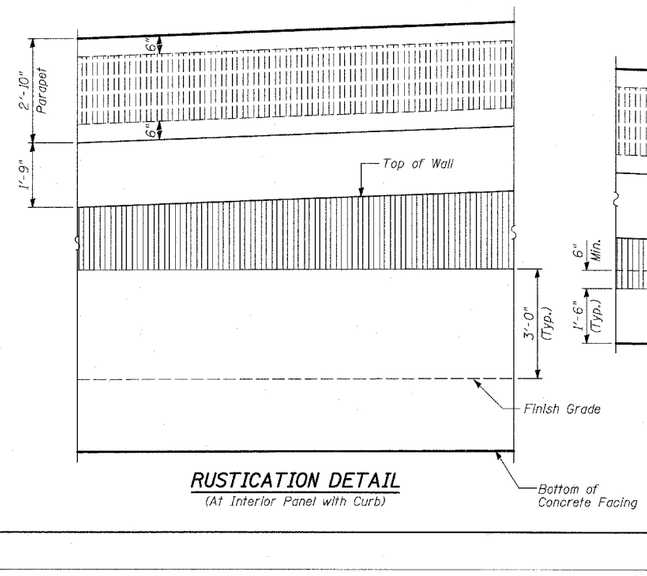

RUSTICATION DETAIL
(At Interior Panel with Curb)

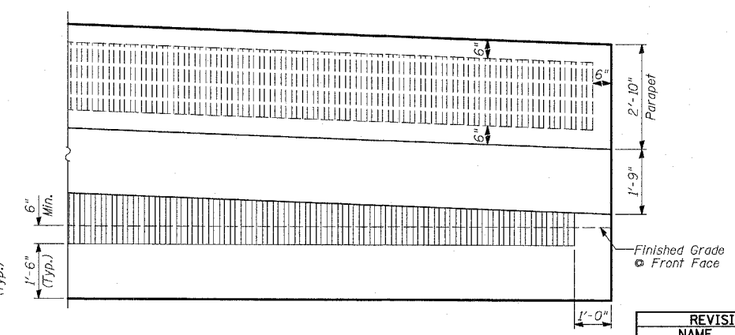

RUSTICATION DETAIL
(At End Panel with Embankment)

BILL OF MATERIAL

ITEM	UNIT	TOTAL
Rustication Finish	SQ FT	3,365

NOTES

1. See Sheet 14 of 25 for expansion and construction joint details.

SHEET 15 OF 25

TY·LIN INTERNATIONAL

REVISIONS	
NAME	DATE
REVISED	04/15/05

ILLINOIS DEPARTMENT OF TRANSPORTATION

F.A.I. 94 (DAN RYAN EXPRESSWAY)
RETAINING WALL ALONG LAFAYETTE AVE.
77TH PL. TO 78TH ST.
WALL 73A
RUSTICATION DETAILS

S.N. 016-W972 DESIGNED BY: MI, DJR
SCALE: N.T.S. DRAWN BY: DJR
DATE: MARCH 25, 2005 CHECKED BY: TD, MI

04/12/2005 01:11:20 PM