F.A.I. RTE.	SECTION	COUNTY	TOTAL SHEETS	SHEET NO.
94	•	COOK	907	605
STA. 1200+00.00		TO STA. 1365+00		
FED. ROAD DIST. NO.	ILLINOIS	FED. AID PROJECT		
• (1516.1, 1717 & 1818) R-8				62695

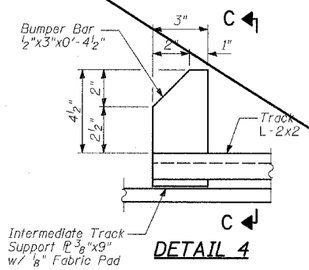

DETAIL 4

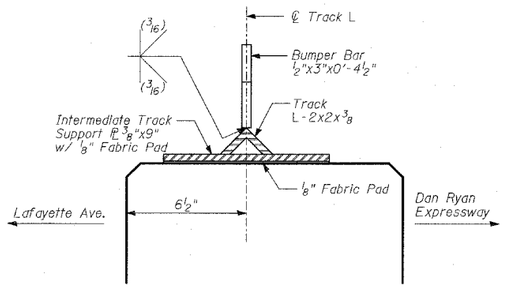

SECTION C-C

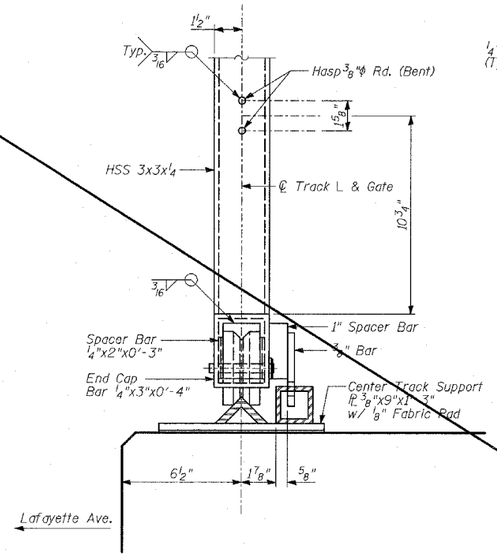

SECTION F-F

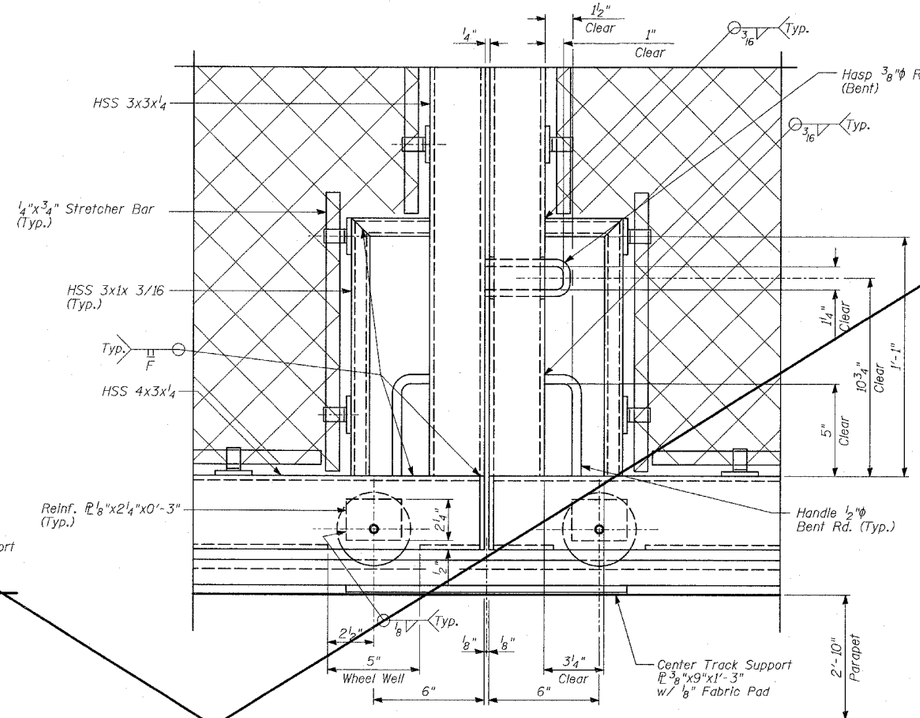

DETAIL 6

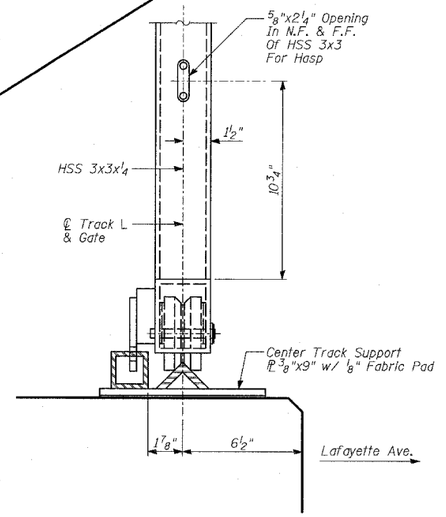

SECTION H-H

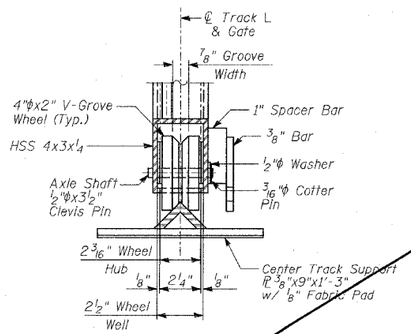

DETAIL 7

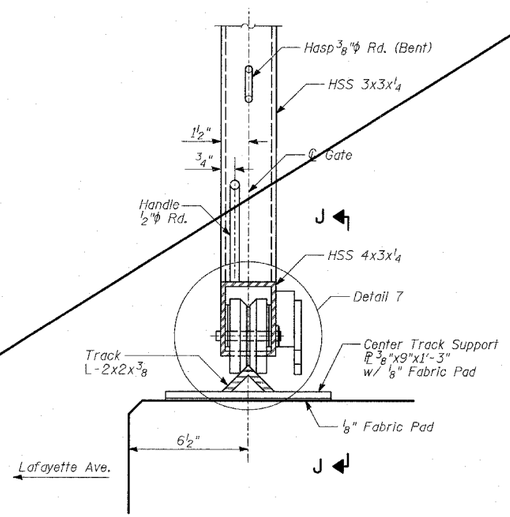

SECTION G-G

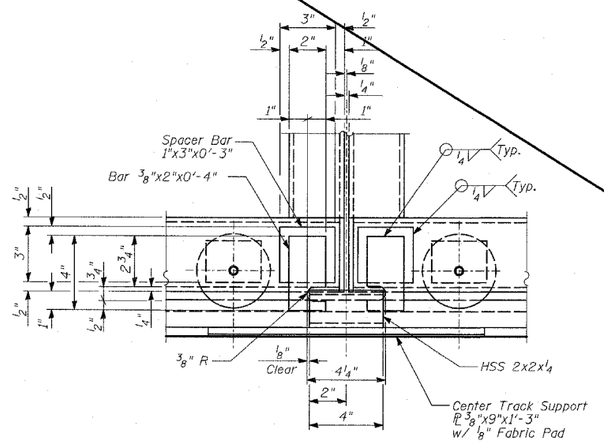

SECTION J-J

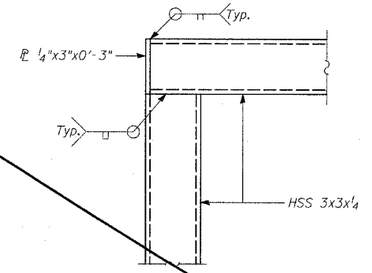

DETAIL 5

NOTES:

1. For notes, see Sheet 17 of 25.
2. For Anchor Bolt locations, see Sheet 17 of 25.
3. For Anchor Bolt details, see Sheet 19 of 25.
4. N.F. - denotes Near Face.
5. F.F. - denotes Far Face.

SHEET 20 OF 25

REVISIONS NAME	DATE
REVISED	04/15/05

ILLINOIS DEPARTMENT OF TRANSPORTATION

F.A.I. 94 (DAN RYAN EXPRESSWAY)
RETAINING WALL ALONG LAFAYETTE AVE.
77TH PL. TO 78TH ST.
WALL 73A
GATE SECTIONS AND DETAILS

S.N. 016-W972 — DESIGNED BY: MI, DJR
SCALE: N.T.S. — DRAWN BY: DJR
DATE: MARCH 25, 2005 — CHECKED BY: TD, MI

TY·LIN INTERNATIONAL

$FILE$
$TIME$
$DATE$