F.A.I. RTE.	SECTION	COUNTY	TOTAL SHEETS	SHEET NO.
94	•	COOK	907	617
STA. 1200+00.00	TO STA. 1365+00			
FED. ROAD DIST. NO.	ILLINOIS	FED. AID PROJECT		
• (1516.1, 1717 & 1818) R-9				62695

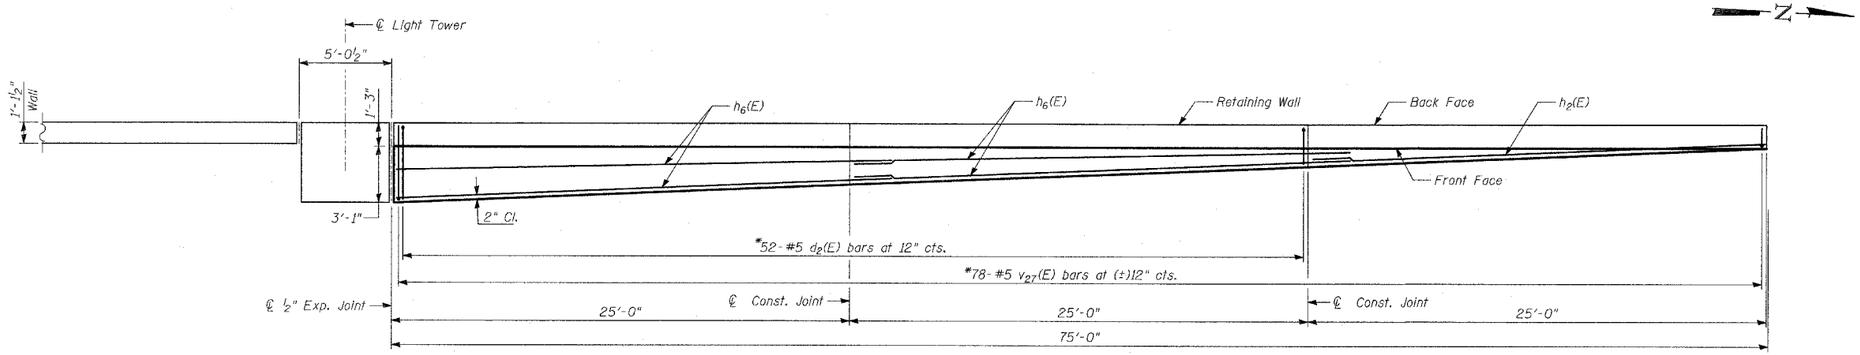

PLAN

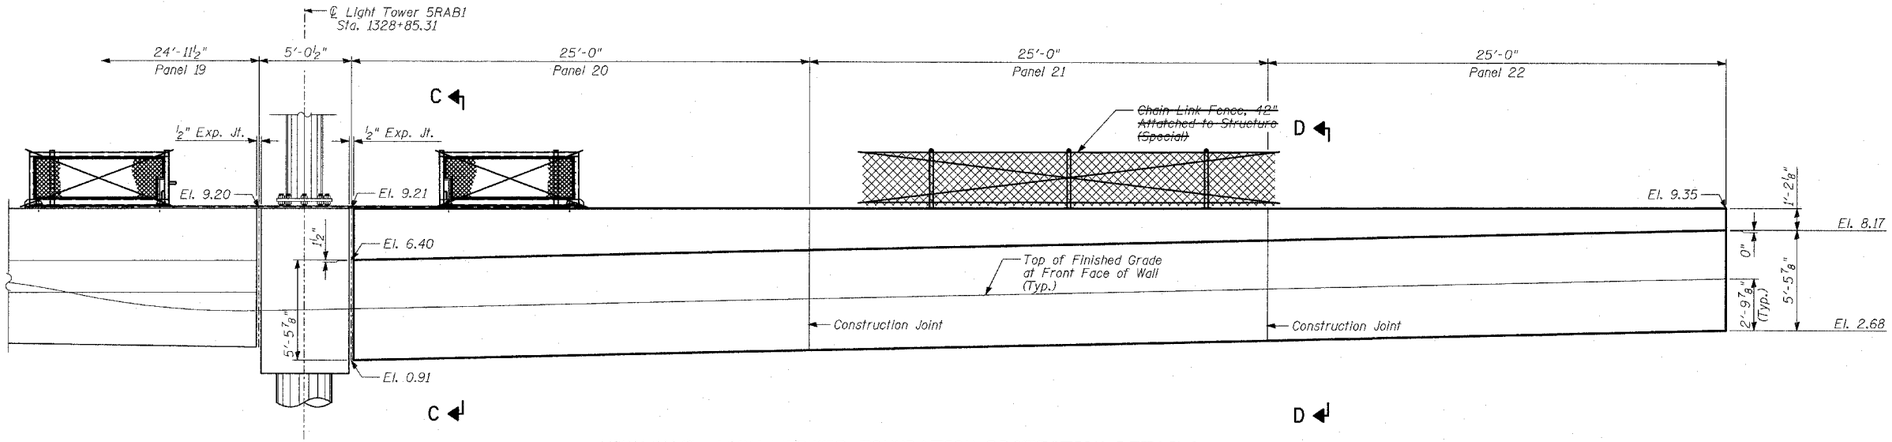

HIGH MAST LIGHT TOWER FOUNDATION PROTECTION DETAILS AT RETAINING WALL FOR 5RAB1

SHEET 7 OF 25

TY·LIN INTERNATIONAL

NOTES:

1. For Sections C-C and D-D see Sheet 8 of 25.

REVISIONS	
NAME	DATE
REVISED	04/15/05

ILLINOIS DEPARTMENT OF TRANSPORTATION

F.A.I. 94 (DAN RYAN EXPRESSWAY)
RETAINING WALL ALONG LAFAYETTE
77TH PL. TO 78TH ST.
WALL 73B - HIGH MAST LIGHT TOWER
FOUNDATION PROTECTION

S.N. 016-W972 — DESIGNED BY: MI, DJR
SCALE: N.T.S. — DRAWN BY: SB, DJR
DATE: MARCH 25, 2005 — CHECKED BY: TD, MI

$FILE$
$TIME$
$DATE$