F.A.I. RTE.	SECTION	COUNTY	TOTAL SHEETS	SHEET NO.
94	•	COOK	907	630

STA. 1200+00.00 TO STA. 1365+00

FED. ROAD DIST. NO. | ILLINOIS | FED. AID PROJECT

• (1516.1, 1717 & 1818) R-8

62695

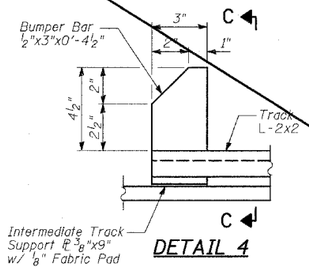

DETAIL 4

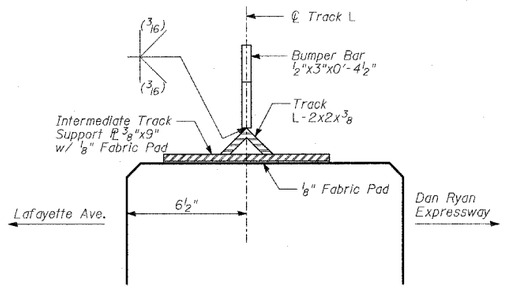

SECTION C-C

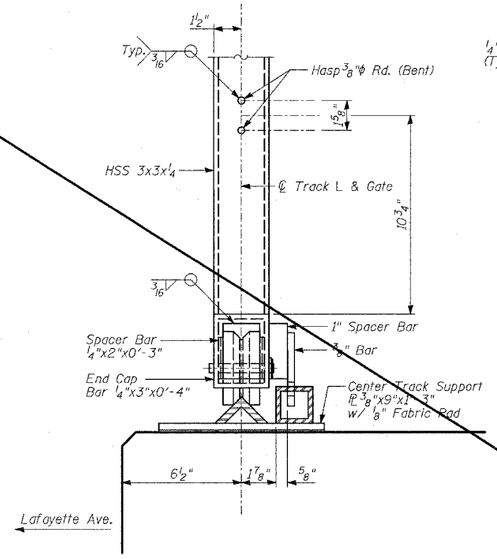

SECTION F-F

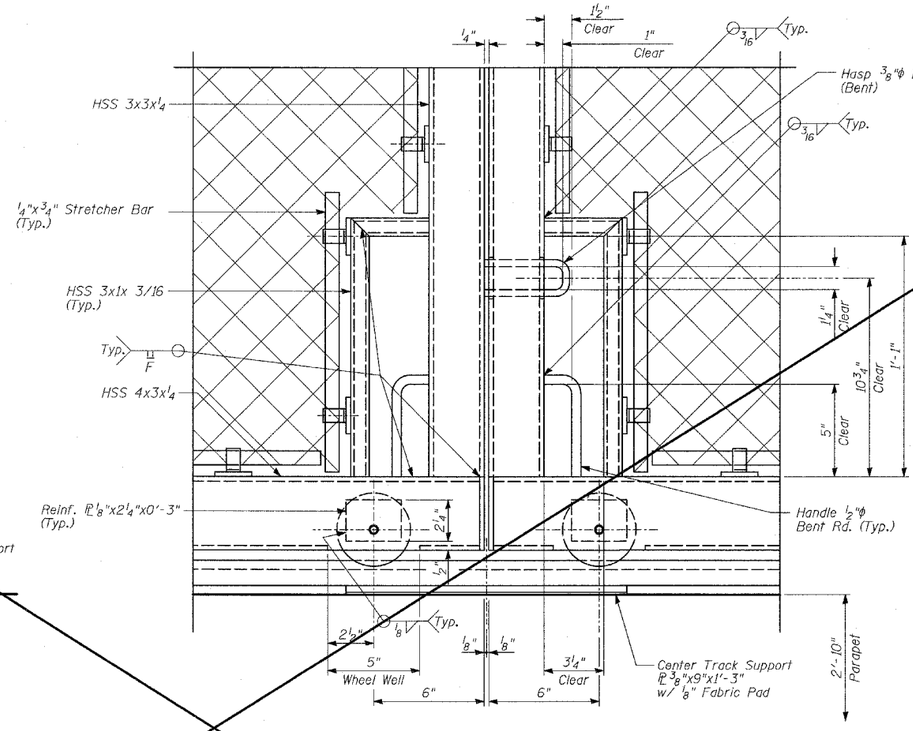

DETAIL 6

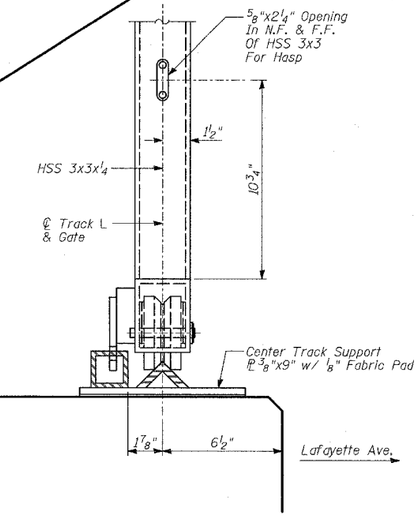

SECTION H-H

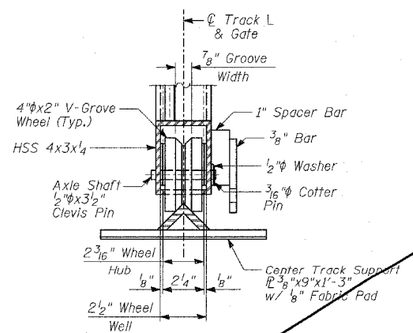

DETAIL 7

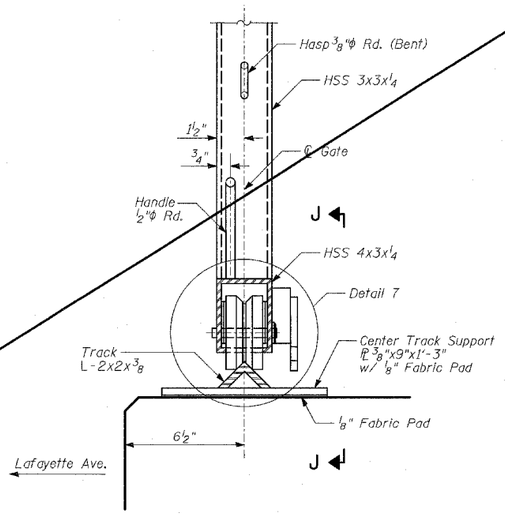

SECTION G-G

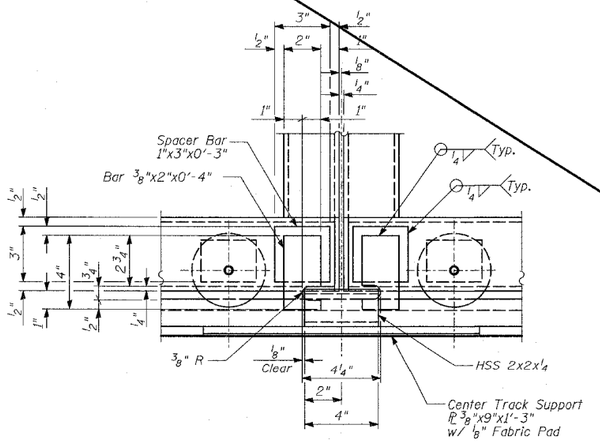

SECTION J-J

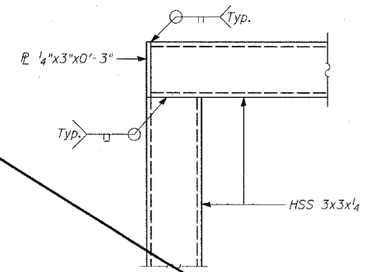

DETAIL 5

NOTES:

1. For notes, see Sheet 17 of 25.
2. For Anchor Bolt locations, see Sheet 17 of 25.
3. For Anchor Bolt details, see Sheet 19 of 25.
4. N.F. - denotes Near Face.
5. F.F. - denotes Far Face.

REVISIONS NAME	DATE
REVISED	04/15/05

ILLINOIS DEPARTMENT OF TRANSPORTATION

F.A.I. 94 (DAN RYAN EXPRESSWAY)

RETAINING WALL ALONG LAFAYETTE AVE.

77TH PL. TO 78TH ST.

WALL 73B

GATE SECTIONS AND DETAILS

S.N. 016-W973 DESIGNED BY: MI, DJR

SCALE: N.T.S. DRAWN BY: DJR

DATE: MARCH 25, 2005 CHECKED BY: TD, MI

TY·LIN INTERNATIONAL

$FILE$ $TIME$ $DATE$