F.A.I. RTE.	SECTION	COUNTY	TOTAL SHEETS	SHEET NO.
94	•	COOK	907	637
STA. 1200+00.00	TO STA. 1365+00			
FED. ROAD DIST. NO.	ILLINOIS	FED. AID PROJECT		
• (1516.1, 1717 & 1818) R-9				62695

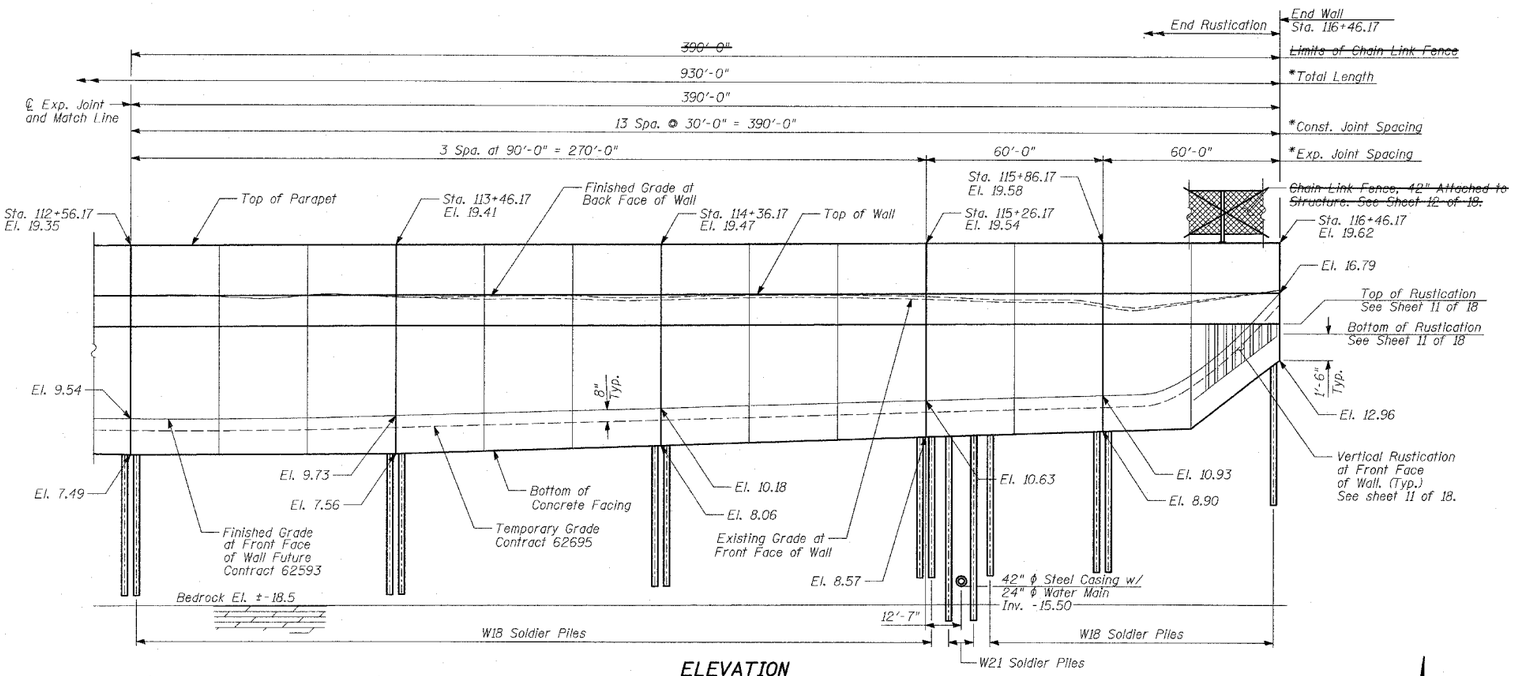

ELEVATION

(Sta. 112+56.17 to Sta. 116+46.17)

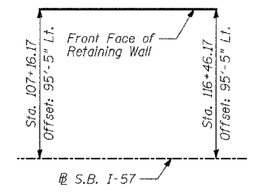

OFFSET SKETCH

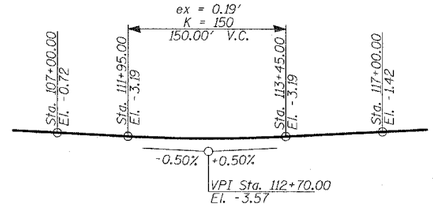

PROFILE GRADE

(S.B. I-57)

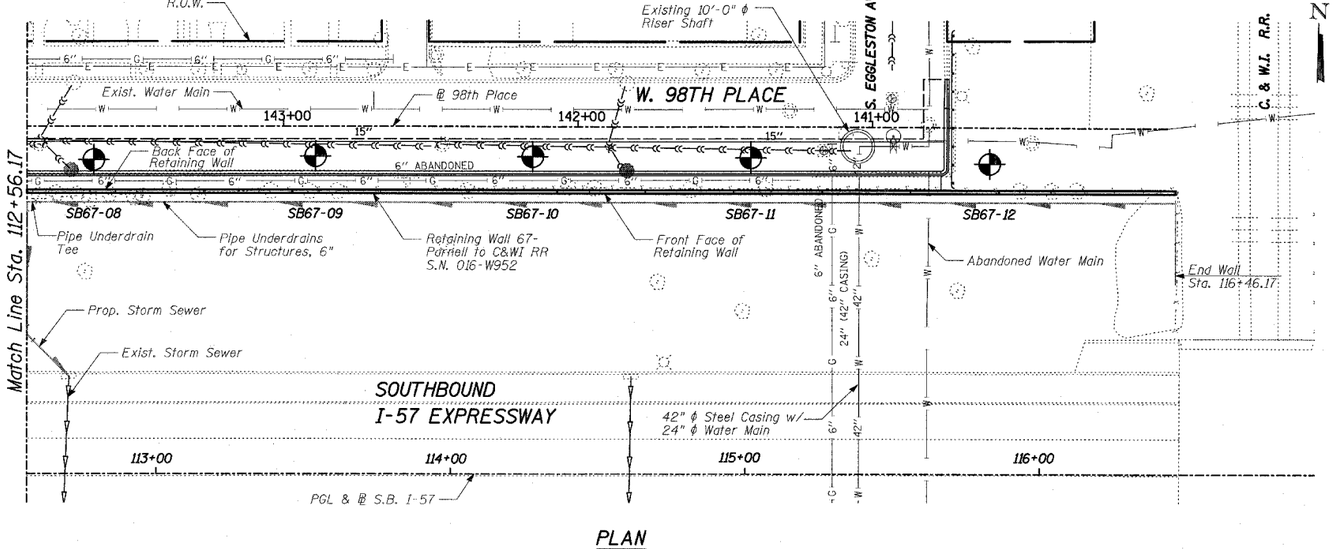

PLAN

(Sta. 112+56.17 to Sta. 116+46.17)

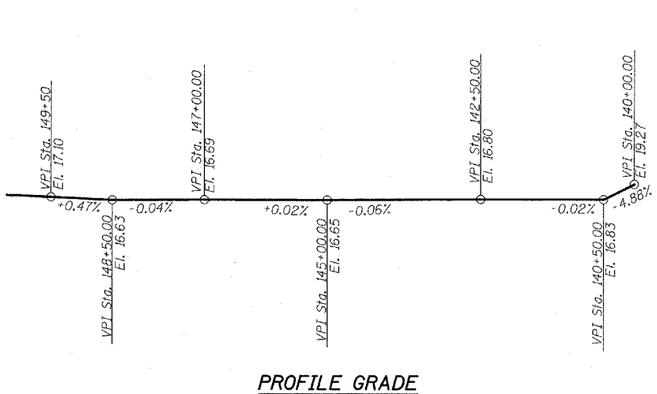

PROFILE GRADE

(W. 98th Place)

LEGEND

Boring Location

* Measured along Front Face of Wall.

TY·LIN INTERNATIONAL

SHEET 2 OF 18

REVISIONS NAME	DATE
REVISED	04/15/05

ILLINOIS DEPARTMENT OF TRANSPORTATION

F.A.I. 94 (DAN RYAN EXPRESSWAY)
RETAINING WALL ALONG W. 98TH PLACE
PARNELL TO C&WI RR
WALL 67 - GENERAL PLAN
STA. 107+16.17 TO STA. 116+46.17

S.N. 016-W952 — DESIGNED BY: MI, DJR
SCALE: N.T.S. — DRAWN BY: DJR, TB
DATE: MARCH 25, 2005 — CHECKED BY: TD, MI

$FILE$ $TIME$ $DATE$