F.A.I. RTE.	SECTION	COUNTY	TOTAL SHEETS	SHEET NO.
94	•	COOK	907	638
STA. 1200+00.00		TO STA. 1365+00		
FED. ROAD DIST. NO.	ILLINOIS	FED. AID PROJECT		

• (1516.1, 1717 & 1818) R-9

62695

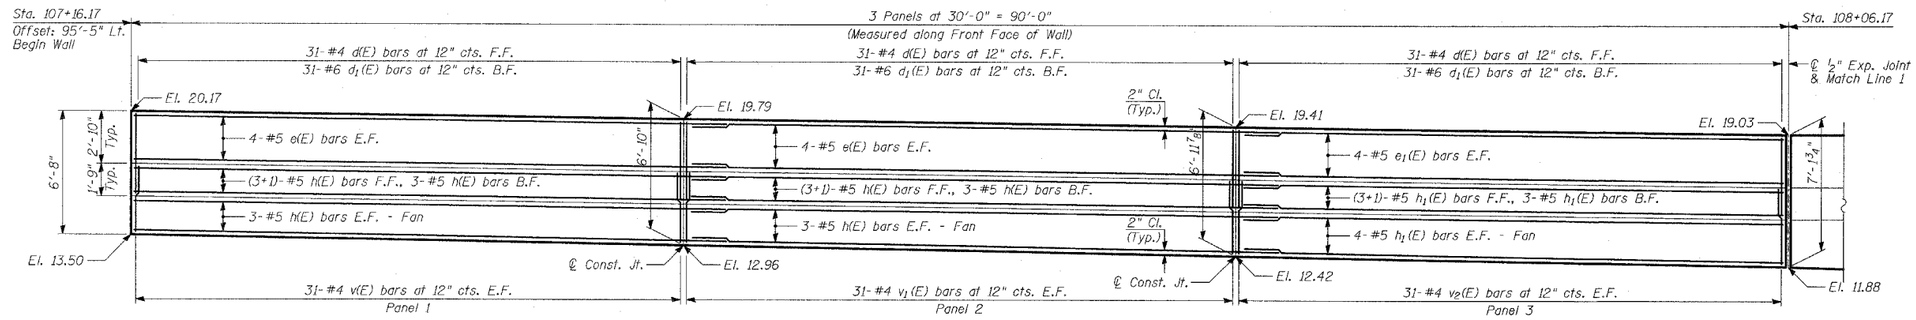

ELEVATION

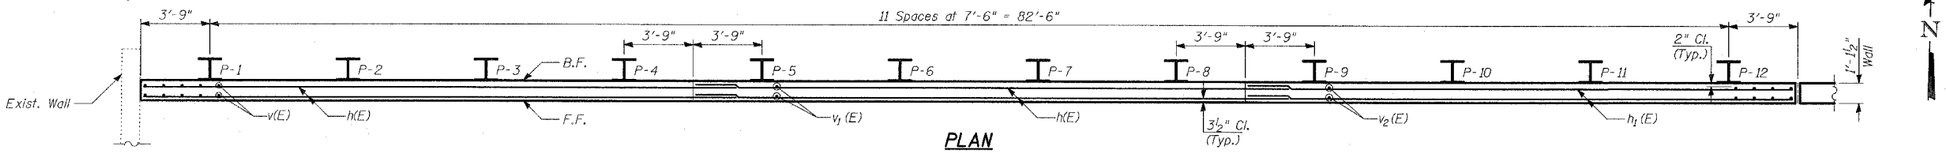

PLAN

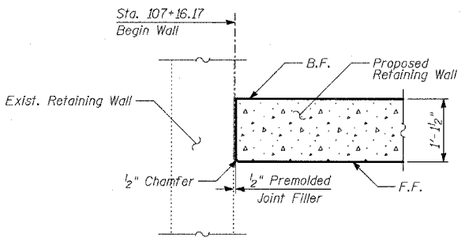

PLAN - PROPOSED RETAINING WALL AT EXISTING WALL

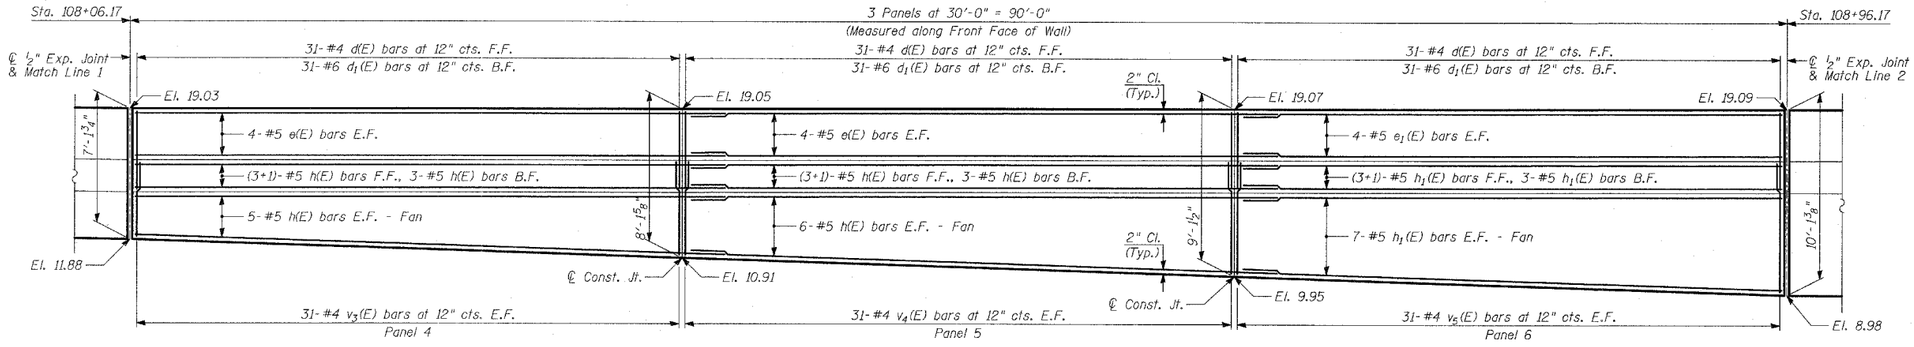

ELEVATION

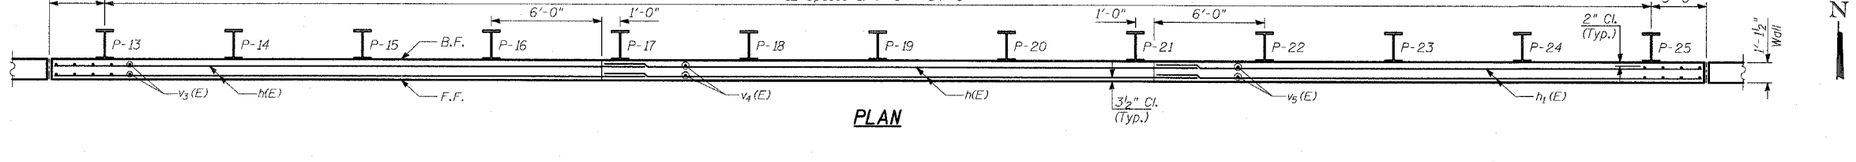

PLAN

SHEET 3 OF 18

NOTES:

1. B.F. - denotes Back Face.
2. E.F. - denotes Each Face.
3. F.F. - denotes Front Face.
4. Work this Sheet with Sheets 9 thru 12 of 18.
5. Pile spacing measured along front face of wall.
6. For Lap Splices, see Sheet 9 of 18.

TY·LIN INTERNATIONAL

REVISIONS	
NAME	DATE
REVISED	04/15/05

ILLINOIS DEPARTMENT OF TRANSPORTATION

F.A.I. 94 (DAN RYAN EXPRESSWAY)
RETAINING WALL ALONG W. 98TH PLACE
PARNELL TO C&WI RR
WALL 67 - PLAN AND ELEVATION
STA. 107+16.17 TO STA. 108+96.17

S.N. 016-W952 — DESIGNED BY: MI, DJR
SCALE: N.T.S. — DRAWN BY: DJR, TB
DATE: MARCH 25, 2005 — CHECKED BY: TD, MI

$FILE$
$TIME$
$DATE$