| F.A.I. RTE. | SECTION | COUNTY | TOTAL SHEETS | SHEET NO. |
|---|---|---|---|---|
| 94 | • | COOK | 907 | 643 |

STA. 1200+00.00 TO STA. 1365+00

| FED. ROAD DIST. NO. | ILLINOIS | FED. AID PROJECT |
|---|---|---|

• (1516.1, 1717 & 1818) R-9

62695

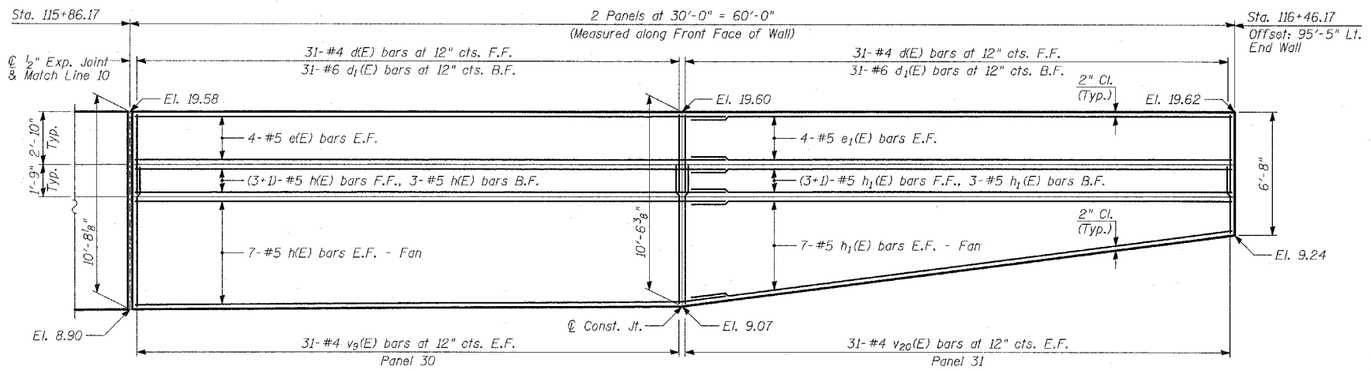


## ELEVATION

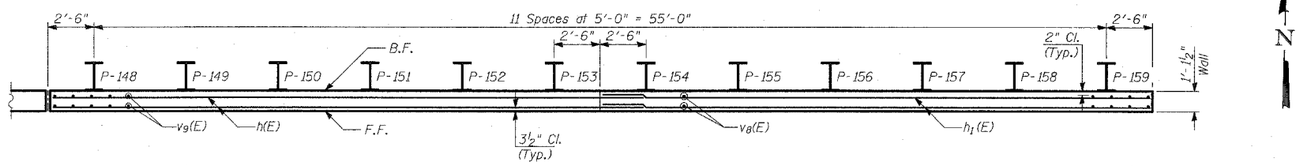


## PLAN

## NOTES:

1. B.F. - denotes Back Face.
2. E.F. - denotes Each Face.
3. F.F. - denotes Front Face.
4. Work this Sheet with Sheets 9 thru 12 of 18.
5. Pile spacing measured along front face of wall.
6. For Lap Splices, see Sheet 9 of 18.

TY·LIN INTERNATIONAL

SHEET 8 OF 18

| REVISIONS | |
|---|---|
| NAME | DATE |
| | |
| | |
| | |
| | |
| | |
| | |
| | |
| | |
| | |
| REVISED | 04/15/05 |

ILLINOIS DEPARTMENT OF TRANSPORTATION

F.A.I. 94 (DAN RYAN EXPRESSWAY)
RETAINING WALL ALONG W. 98TH PLACE
PARNELL TO C&WI RR
WALL 67 - PLAN AND ELEVATION
STA. 115+86.17 TO STA. 116+46.17

S.N. 016-W952 DESIGNED BY: MI, DJR

SCALE: N.T.S. DRAWN BY: DJR, TB

DATE: MARCH 25, 2005 CHECKED BY: TD, MI

$TIME:$
$DATE:$