F.A.I. RTE.	SECTION	COUNTY	TOTAL SHEETS	SHEET NO.
94	•	COOK	907	777
STA. 1200+00.00		TO STA. 1365+00		
FED. ROAD DIST. NO.	ILLINOIS	FED. AID PROJECT		
• (1516.1, 1717 & 1818) R-9				62695

STATE OF ILLINOIS
DEPARTMENT OF TRANSPORTATION

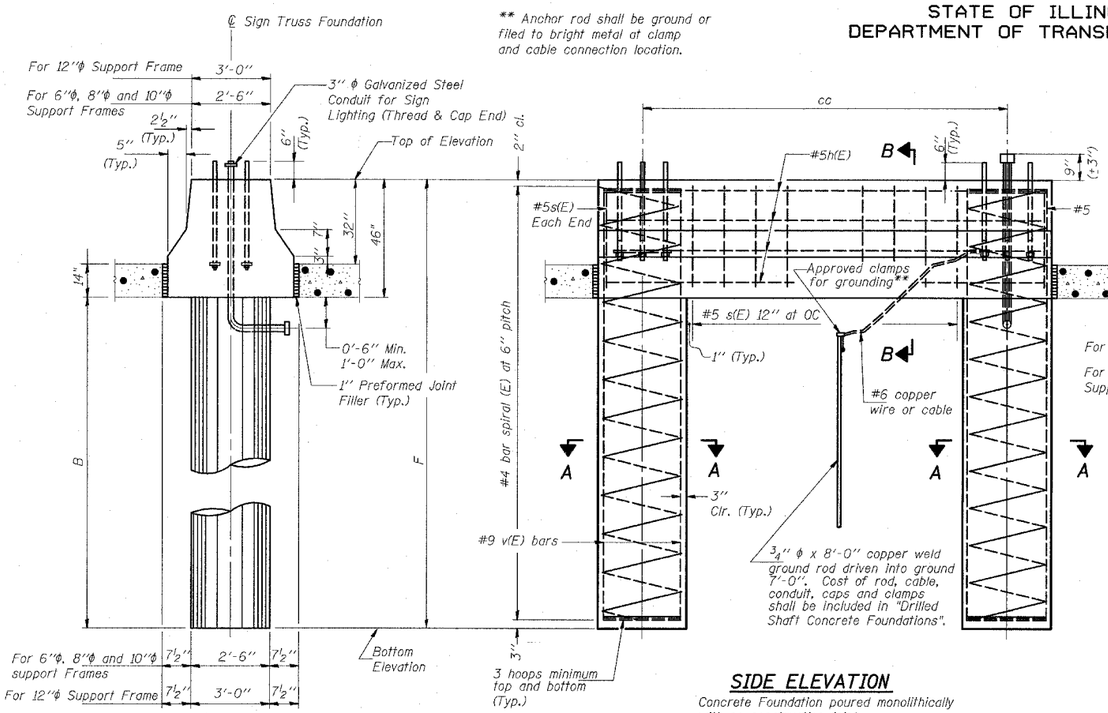

SIDE ELEVATION

Concrete Foundation poured monolithically with no construction joint.

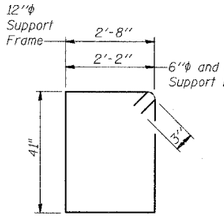

Bar s(E)

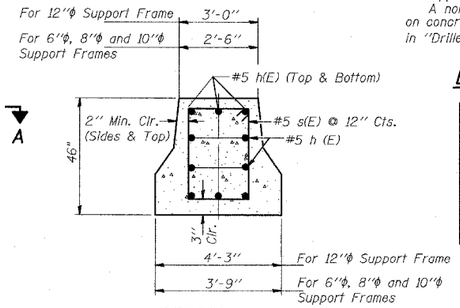

SECTION B-B

NOTES:

The foundation dimensions shown are based on the presence of mostly cohesive soils with an average Unconfined Compressive Strength (Qu) of at least 1.25 tsf, which must be determined by previous soil investigations at the jobsite. When other conditions are indicated, the boring data will be included in the plans and the foundation dimensions shown will be the result of site specific designs.

If the conditions encountered are different than those indicated, the Contractor shall notify the Engineer to determine if the foundation dimensions need to be modified. If dimensions "B" or "F" are revised by more than 12" by the Contractor, "as-built" plans shall be prepared and submitted to the District Bureau of Operations for future reference.

No sonotubes or decomposable forms shall be used below the lower conduit entrance.

Permanent metal forms or other shielding may not be left in place below that elevation without the Engineer's written permission.

Concrete shall be placed monolithically, without construction joints.

Backfill shall be placed per Article 502 of Standard Specification and prior to erection of support column.

A normal surface finish followed by a Bridge Seat Sealer application will be required on concrete surfaces above the lowest elevation 6" below finished ground line. Cost included in "Drilled Shaft Concrete Foundation".

BAR LIST - EACH FOUNDATION

Bar	Number	Size	Length	Shape	
h(E)	10	#5	M less 4"	——	
s(E)	Varies	#5	Varies	□	
v(E)	16	#9	F less 0'-5"	——	← 6"ϕ, 8"ϕ and 10"ϕ Support Frame
v(E)	24	#9	F less 0'-5"	——	← 12"ϕ Support Frame
#4(E) bar spiral _ see Side Elevation					

END VIEW

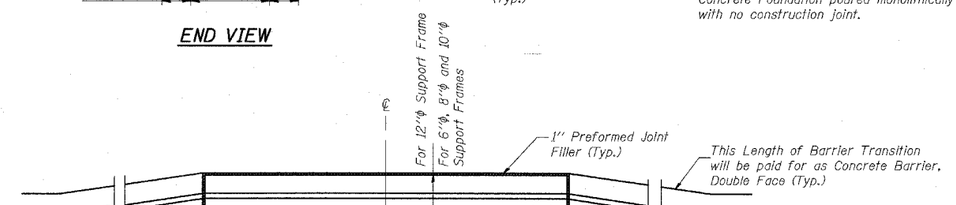

PLAN

Structure Number	Station	Left Foundation				Right Foundation				Class SI Concrete (Cu. Yds.)
		Elevation Top	Elevation Bottom	B	F	Elevation Top	Elevation Bottom	B	F	
IS0161094R060.0	1355+91					2.60	-17.74	16.5'	20.34'	10.88

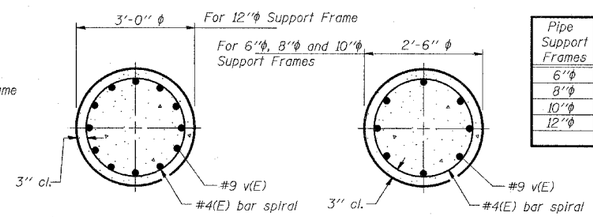

SECTION A-A

Pipe Support Frames	cc	M	a	a/2
6"ϕ	7'-0"	9'-6"	0'-11"	5½"
8"ϕ	7'-6"	10'-0"	1'-1½"	6¾"
10"ϕ	8'-3"	10'-9"	1'-3"	7½"
12"ϕ	9'-0"	12'-0"	1'-6"	9"

DESIGNED	-	
CHECKED	-	
DRAWN	-	
CHECKED	-	

EXAMINED - 20

ENGINEER OF STRUCTURAL SERVICES

PASSED

ENGINEER OF BRIDGES AND STRUCTURES

OS4-MED 11/1/2002

MODIFIED BY T.Y. LIN INTERNATIONAL FROM OS4-MED FOR BARRIER WALL DIMENSIONS

T·Y·LIN INTERNATIONAL

REVISIONS NAME	DATE

ILLINOIS DEPARTMENT OF TRANSPORTATION

F.A.I. 94 (DAN RYAN EXPRESSWAY)

OVERHEAD SIGN STRUCTURES
MEDIAN SUPPORT FOUNDATION DETAILS

SCALE: AS NOTED DRAWN BY: AMB

DATE: MARCH 25, 2005 CHECKED BY: TB

3/30/2005 12:45:47 PM