RECD FROM DI. 1/2/83--CEL CREATED 7/18/82

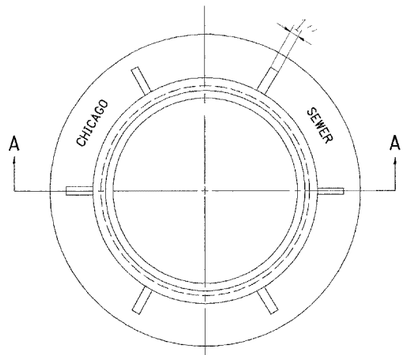

PLAN

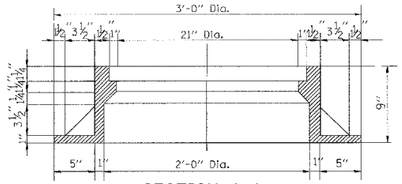

SECTION A-A

NOTE: *Metal Plates Must Be Furnished For Perforated Lids On Manholes*

CHICAGO STANDARD MANHOLE FRAME

Scale: 1½"=1'-0"

Material: Cast Iron

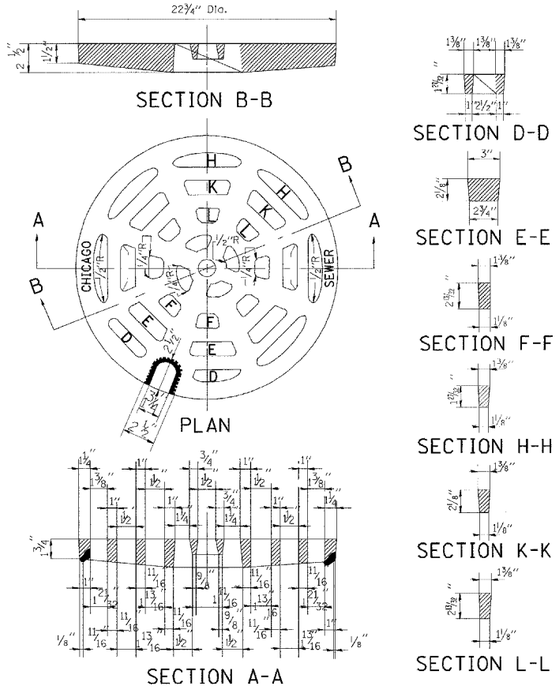

PERFORATED LID FOR CATCH BASINS & MANHOLES

Scale: 2"=1'-0"

Material: Cast Iron

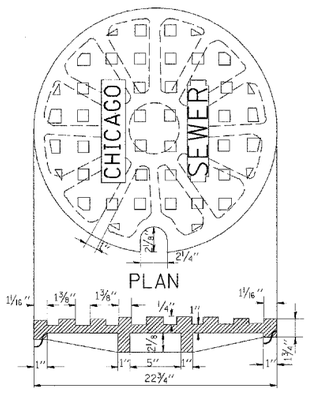

SOLID LID FOR MANHOLES

Scale: NONE

Material: Cast Iron

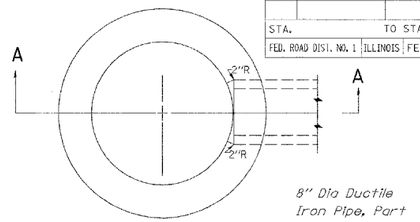

(Frame & Lid Not Shown)

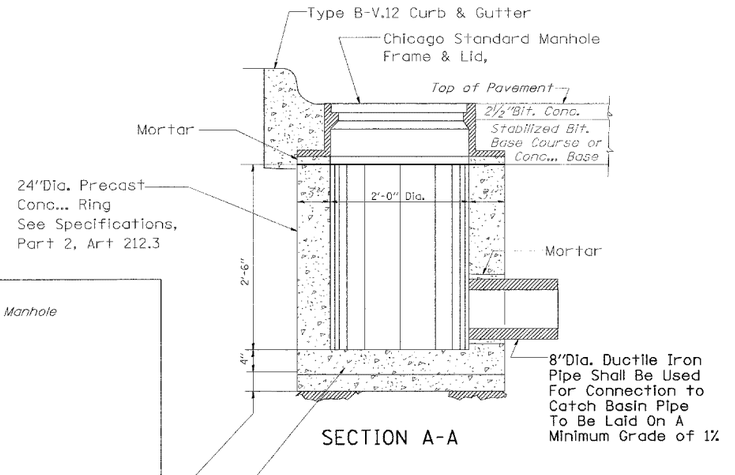

STANDARD INLETS

Scale 1"= 1'-0"

Item 12

This Inlet Detail Is Sometimes Referred To As "Chicago Standard Inlet, Type A"

NOTE:
INLETS SHALL NOT BE CONSTRUCTED UNLESS IT IS IMPOSSIBLE TO CONSTRUCT A CATCH BASIN. THE CONTRACTOR SHALL HAVE THE DEPARTMENT OF SEWERS APPROVAL BEFORE CONSTRUCTING INLETS

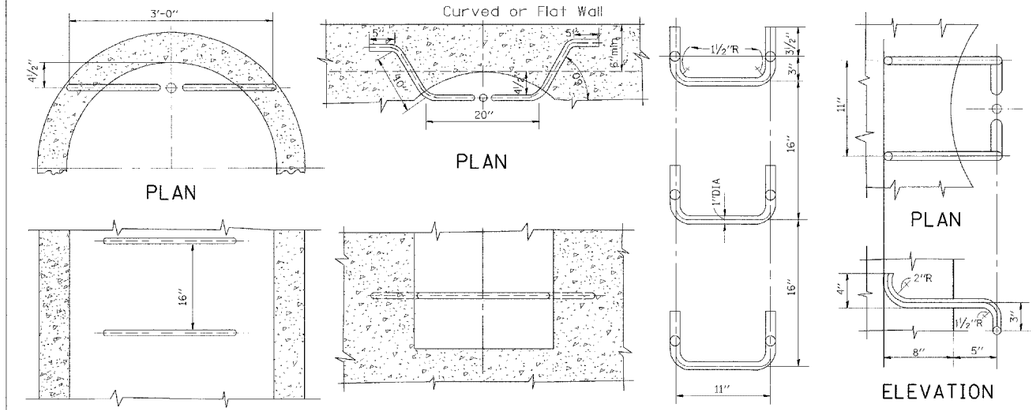

Scale: 1"=1'-0" Scale: 1"=1'-0"

STANDARD LADDER RUNGS

HANDHOLD-TYPE Z RUNG

Scale: 1½"=1'-0"

All Ladder Rungs Shall Be Aluminum or Galvanized Wrought Iron As Specified in Spefications, Part 2, rticle214.2. Rungs Shall Be 1" Diameter or of A Shape Having An Equivalent Cross-Sectionsl Area

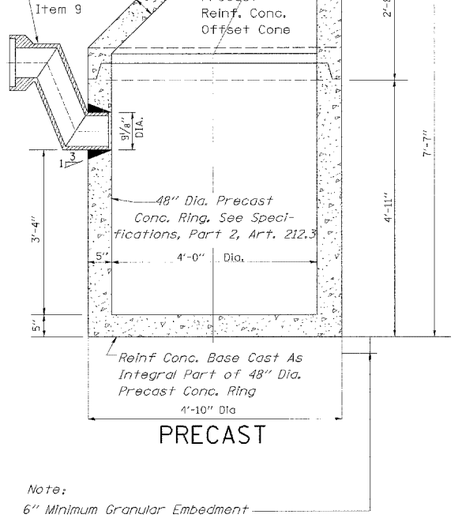

Note:
6" Minimum Granular Embedment Under All Catch Basins

STANDARD CATCH BASINS

Scale: ¾"= 1'-0"

Item 9

F.A. RTE.	SECTION	COUNTY	TOTAL SHEETS	SHEET NO.
			107	80D
STA.	TO STA.			
FED. ROAD DIST. NO. 1	ILLINOIS	FED. AID PROJECT		

CITY OF CHICAGO
DEPARTMENT OF SEWERS
ENGINEERING DIVISION

REVISIONS	
NAME	DATE
M. GOMEZ	01/25/01

ILLINOIS DEPARTMENT OF TRANSPORTATION

CITY OF CHICAGO CATCH BASIN, INLET AND MANHOLE DETAILS

SCALE: VERT. HORIZ.
DATE 10/18/2002
DRAWN BY
CHECKED BY

BD600-13 (BD47)

REVISION DATE: 01/25/01

DATE-TIME
DGN-SPEC
V1-BD47