F.A.I. RTE.	SECTION	COUNTY	TOTAL SHEETS	SHEET NO.
90/94	*	COOK	907	829
STA. 1200+00.00		TO STA. 1365+00		
FED. ROAD DIST. NO.	ILLINOIS	FED. AID PROJECT		
* (1516.1,1717 & 1818) R-9				62695

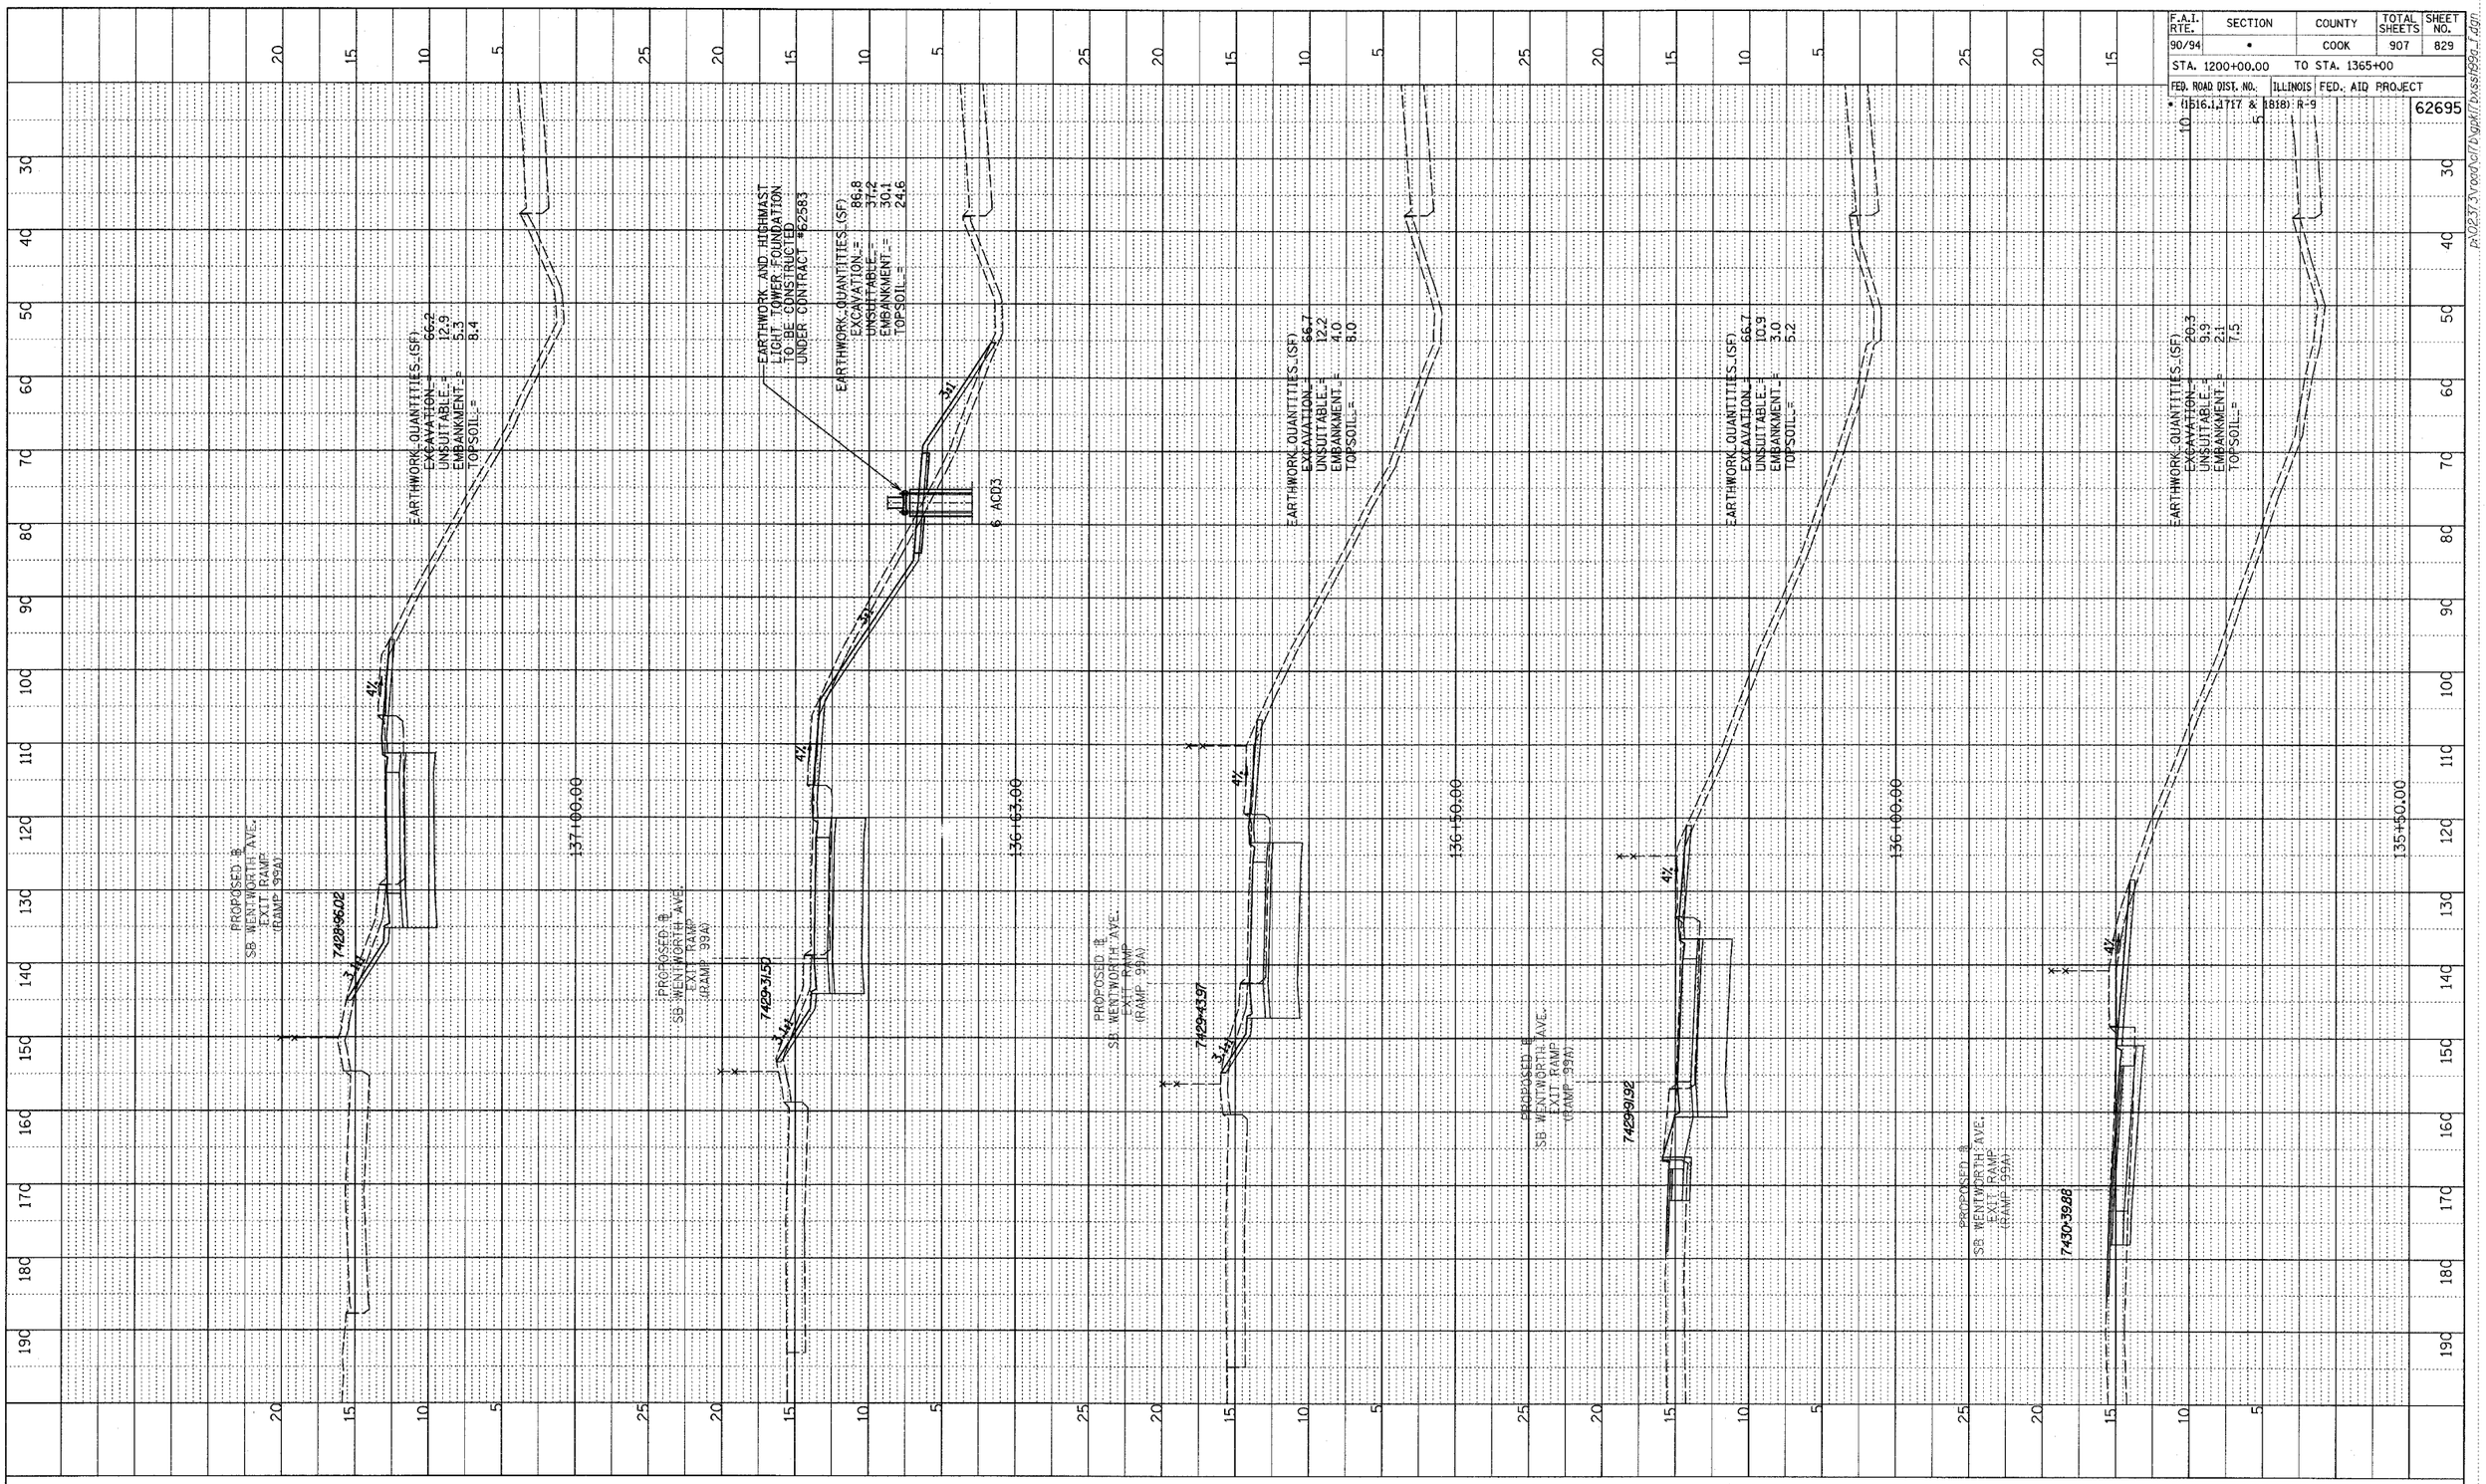

PLOTTED
DRAWN
CHECKED
S.M. NOTED
STRUCTURE NOTATIONS CHKD

NOTE BOOK
NO.

TY·LIN INTERNATIONAL

10′ 0 10′ 20′
HORIZONTAL SCALE

5′ 0 5′ 10′
VERTICAL SCALE

SB WENTWORTH AVENUE EXIT RAMP
STA.135+50 TO STA. 137+00

D:\0237 3\rood\cil\b\gpkl\bxsl\992_1.dgn