F.A.I. RTE.	SECTION	COUNTY	TOTAL SHEETS	SHEET NO.
90/94	•	COOK	907	833

STA. 1200+00.00 TO STA. 1365+00

FED. ROAD DIST. NO. | ILLINOIS | FED. AID PROJECT

• (1516.1,1717 & 1818) R-9

62695

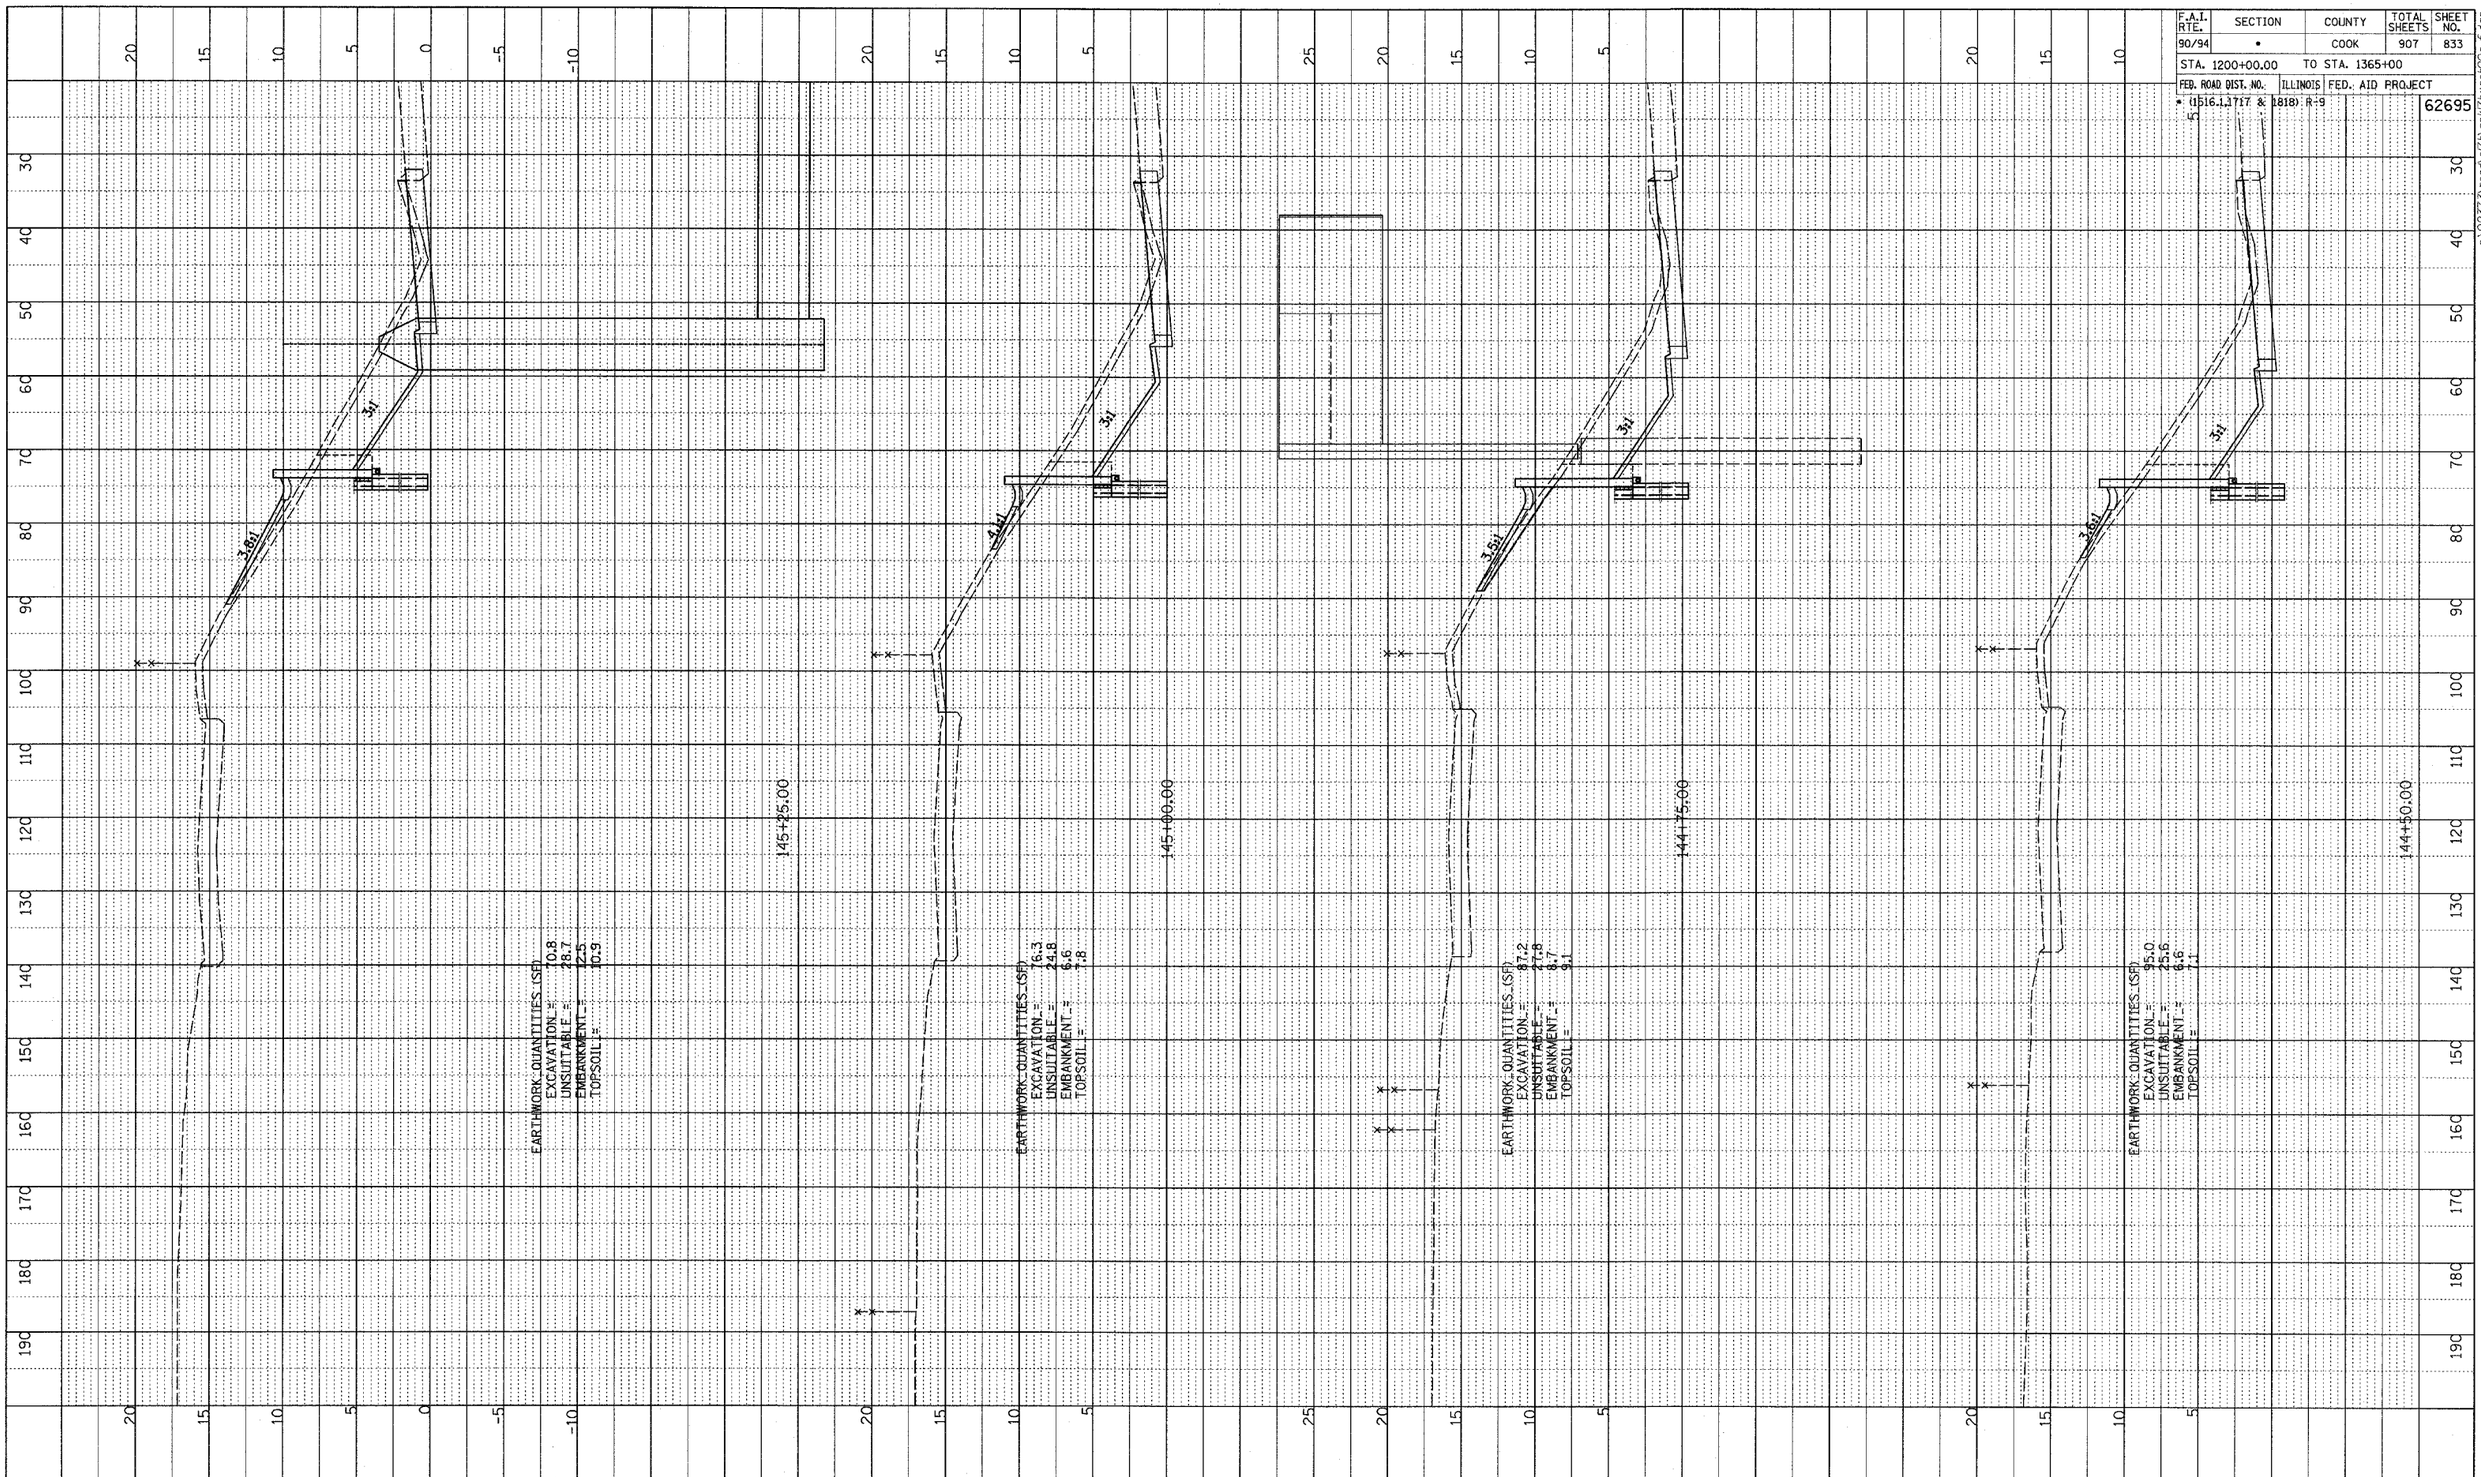

TYLIN INTERNATIONAL

HORIZONTAL SCALE 10' 0 10' 20'

VERTICAL SCALE 5' 0 5' 10'

SB WENTWORTH AVENUE EXIT RAMP
STA. 144+50 TO STA. 145+25

NOTE BOOK NO. ___ PLOTTED GRADES CHECKED B.M. NOTED STRUCTURE NOTATNS CHKD