F.A.I. RTE.	SECTION	COUNTY	TOTAL SHEETS	SHEET NO.
90/94	*	COOK	907	855

STA. 1200+00.00 TO STA. 1365+00

FED. ROAD DIST. NO. ILLINOIS FED. AID PROJECT

* (1516.1,1717 & 1818) R-9

62695

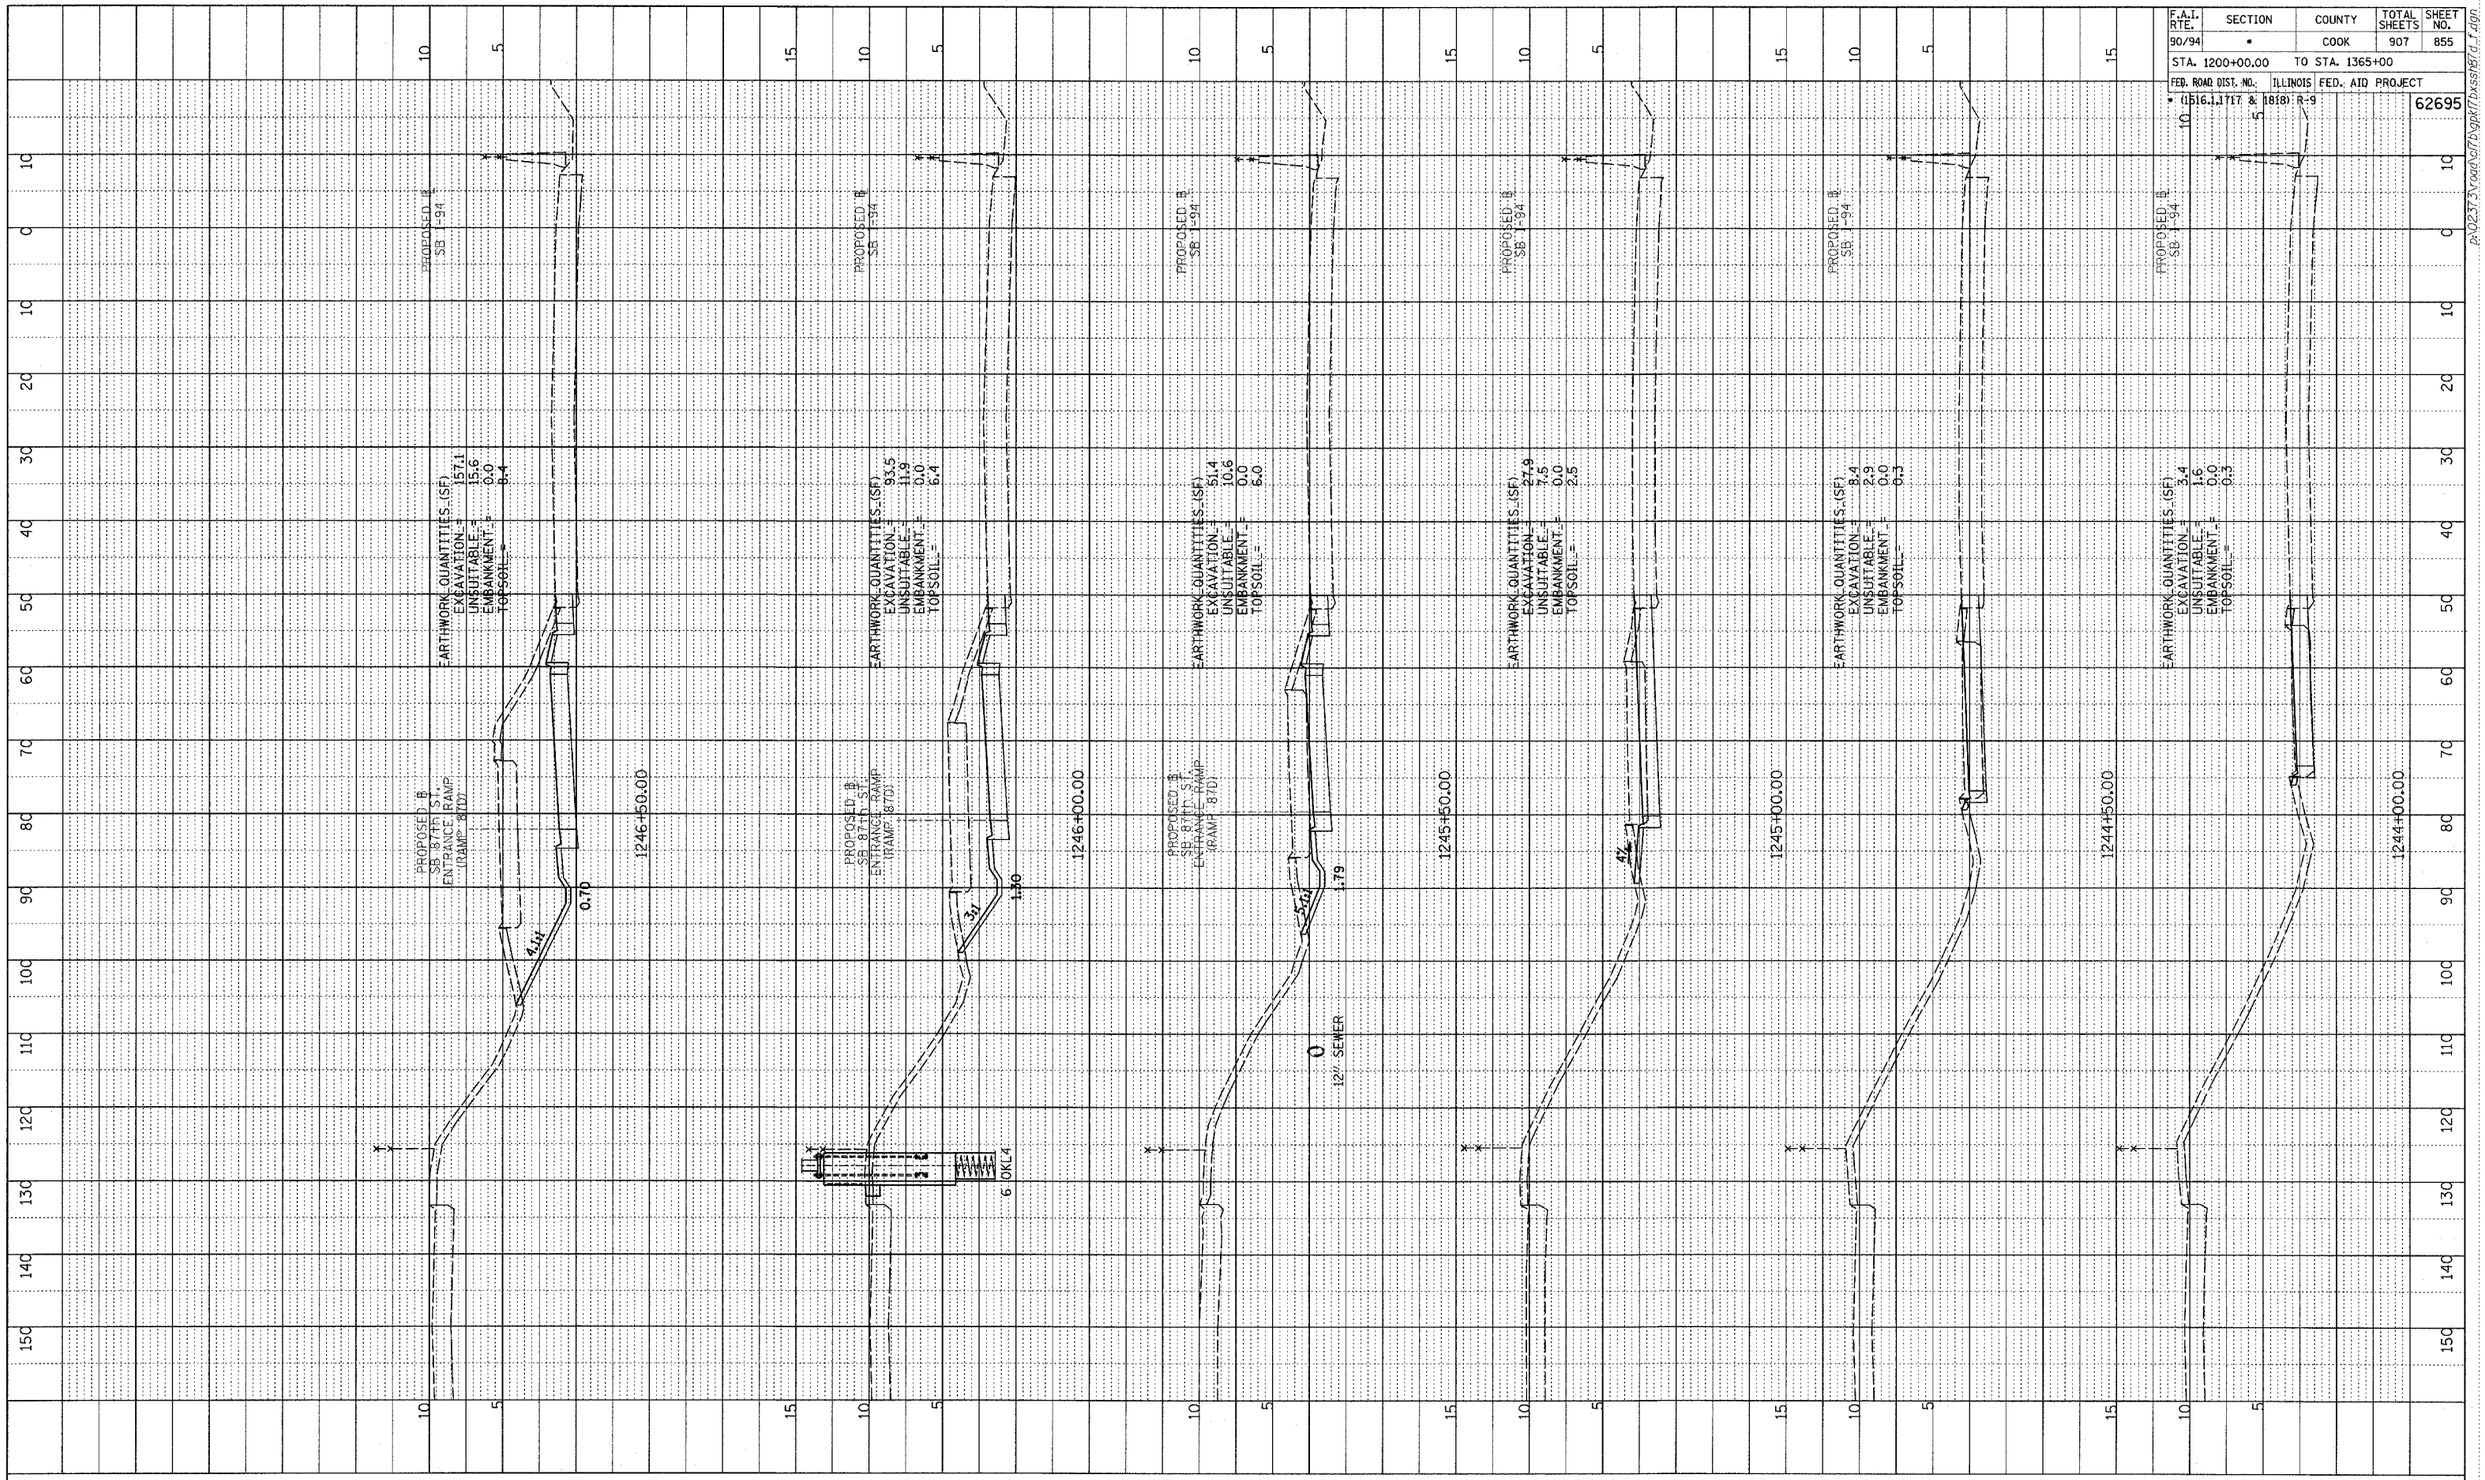

PROFILE
NOTE BOOK NO.
SURVEYED
PLOTTED
GRADES CHECKED
B.M. NOTED
STRUCTURE NOTATNS CHKD

TY·LIN INTERNATIONAL

10' 0 10' 20' HORIZONTAL SCALE

5' 0 5' 10' VERTICAL SCALE

SB 87th ST. ENTRANCE RAMP
STA. 1244+00 TO STA. 1246+50