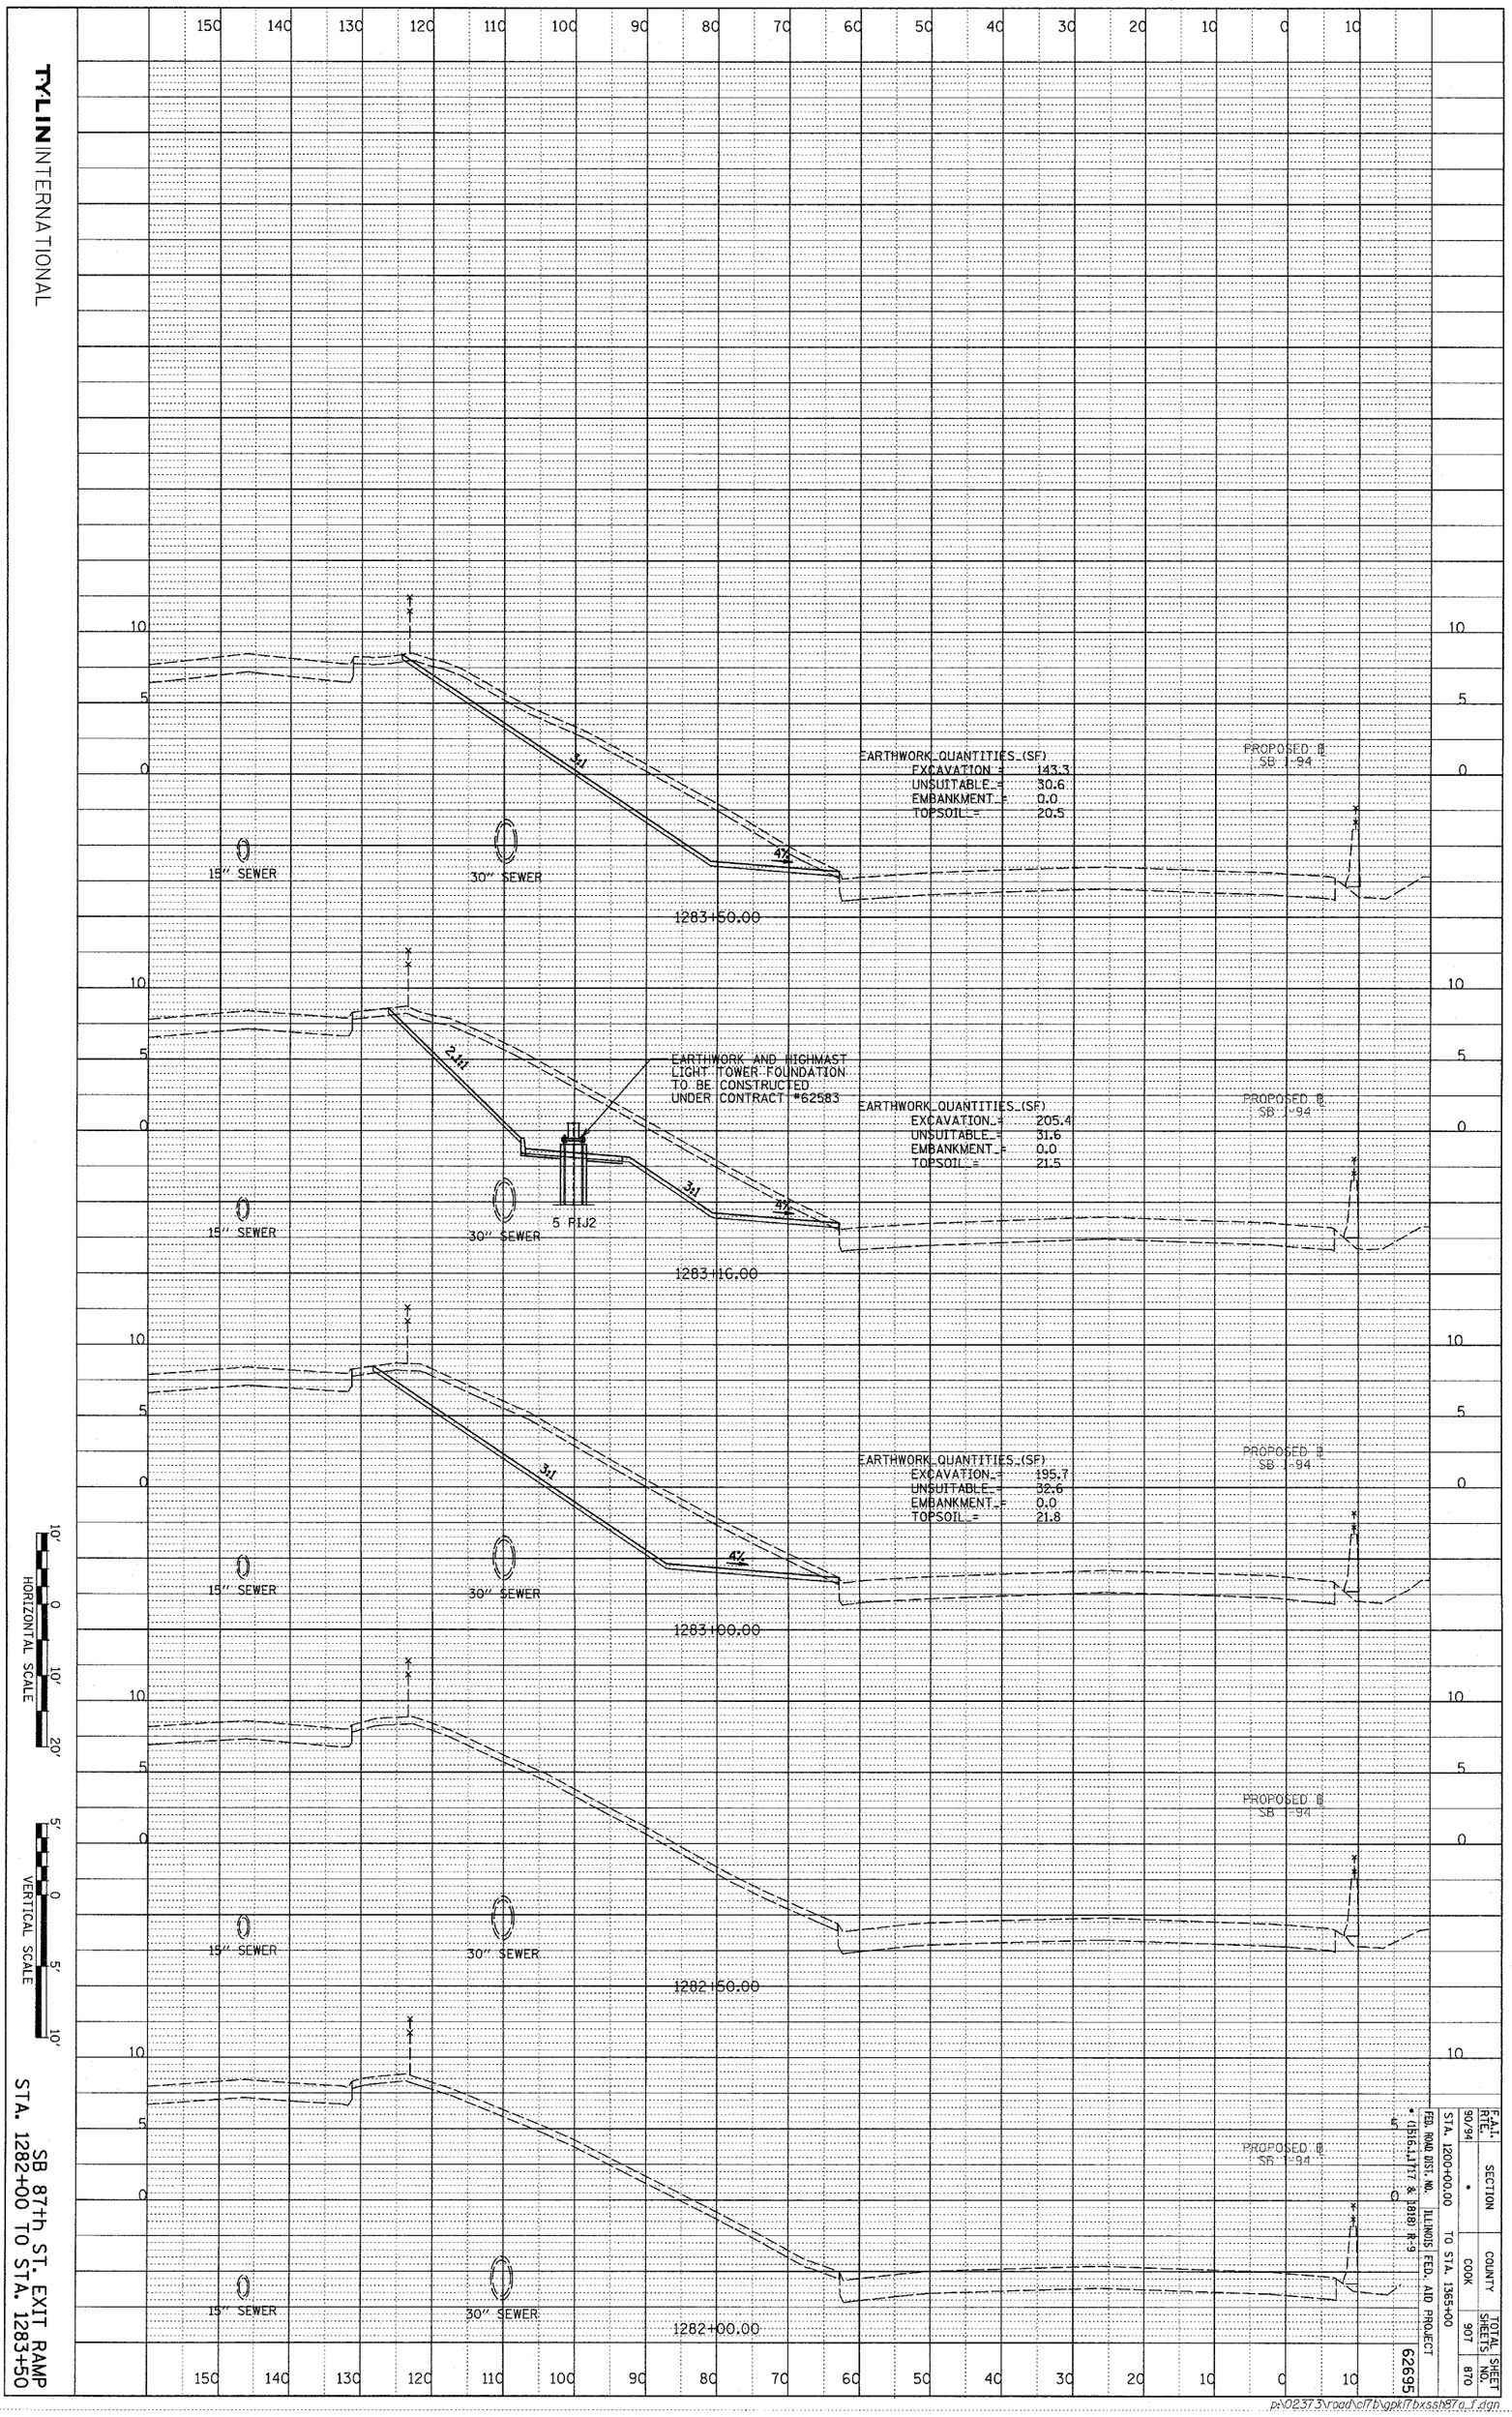

PROFILE
NOTE BOOK
NO.
SURVEYED
PLOTTED
GRADES CHECKED
B.M. NOTED
STRUCTURE NOTAT'NS CH'KD
TYLIN INTERNATIONAL
EARTHWORK QUANTITIES (SF)
EXCAVATION = 143.3
UNSUITABLE = 30.6
EMBANKMENT = 0.0
TOPSOIL = 20.5
PROPOSED ℄ SB 1-94
15" SEWER
30" SEWER
1283+50.00
EARTHWORK AND HIGHMAST LIGHT TOWER FOUNDATION TO BE CONSTRUCTED UNDER CONTRACT #62583
EARTHWORK QUANTITIES (SF)
EXCAVATION = 205.4
UNSUITABLE = 31.6
EMBANKMENT = 0.0
TOPSOIL = 21.5
5 PIJ2
1283+16.00
EARTHWORK QUANTITIES (SF)
EXCAVATION = 195.7
UNSUITABLE = 32.6
EMBANKMENT = 0.0
TOPSOIL = 21.8
1283+00.00
1282+50.00
1282+00.00
HORIZONTAL SCALE
VERTICAL SCALE
SB 87th ST. EXIT RAMP
STA. 1282+00 TO STA. 1283+50
F.A.I. RTE. 90/94
SECTION
COUNTY
TOTAL SHEETS
SHEET NO.
STA. 1200+00.00 TO STA. 1365+00
FED. ROAD DIST. NO. ILLINOIS FED. AID PROJECT
62695