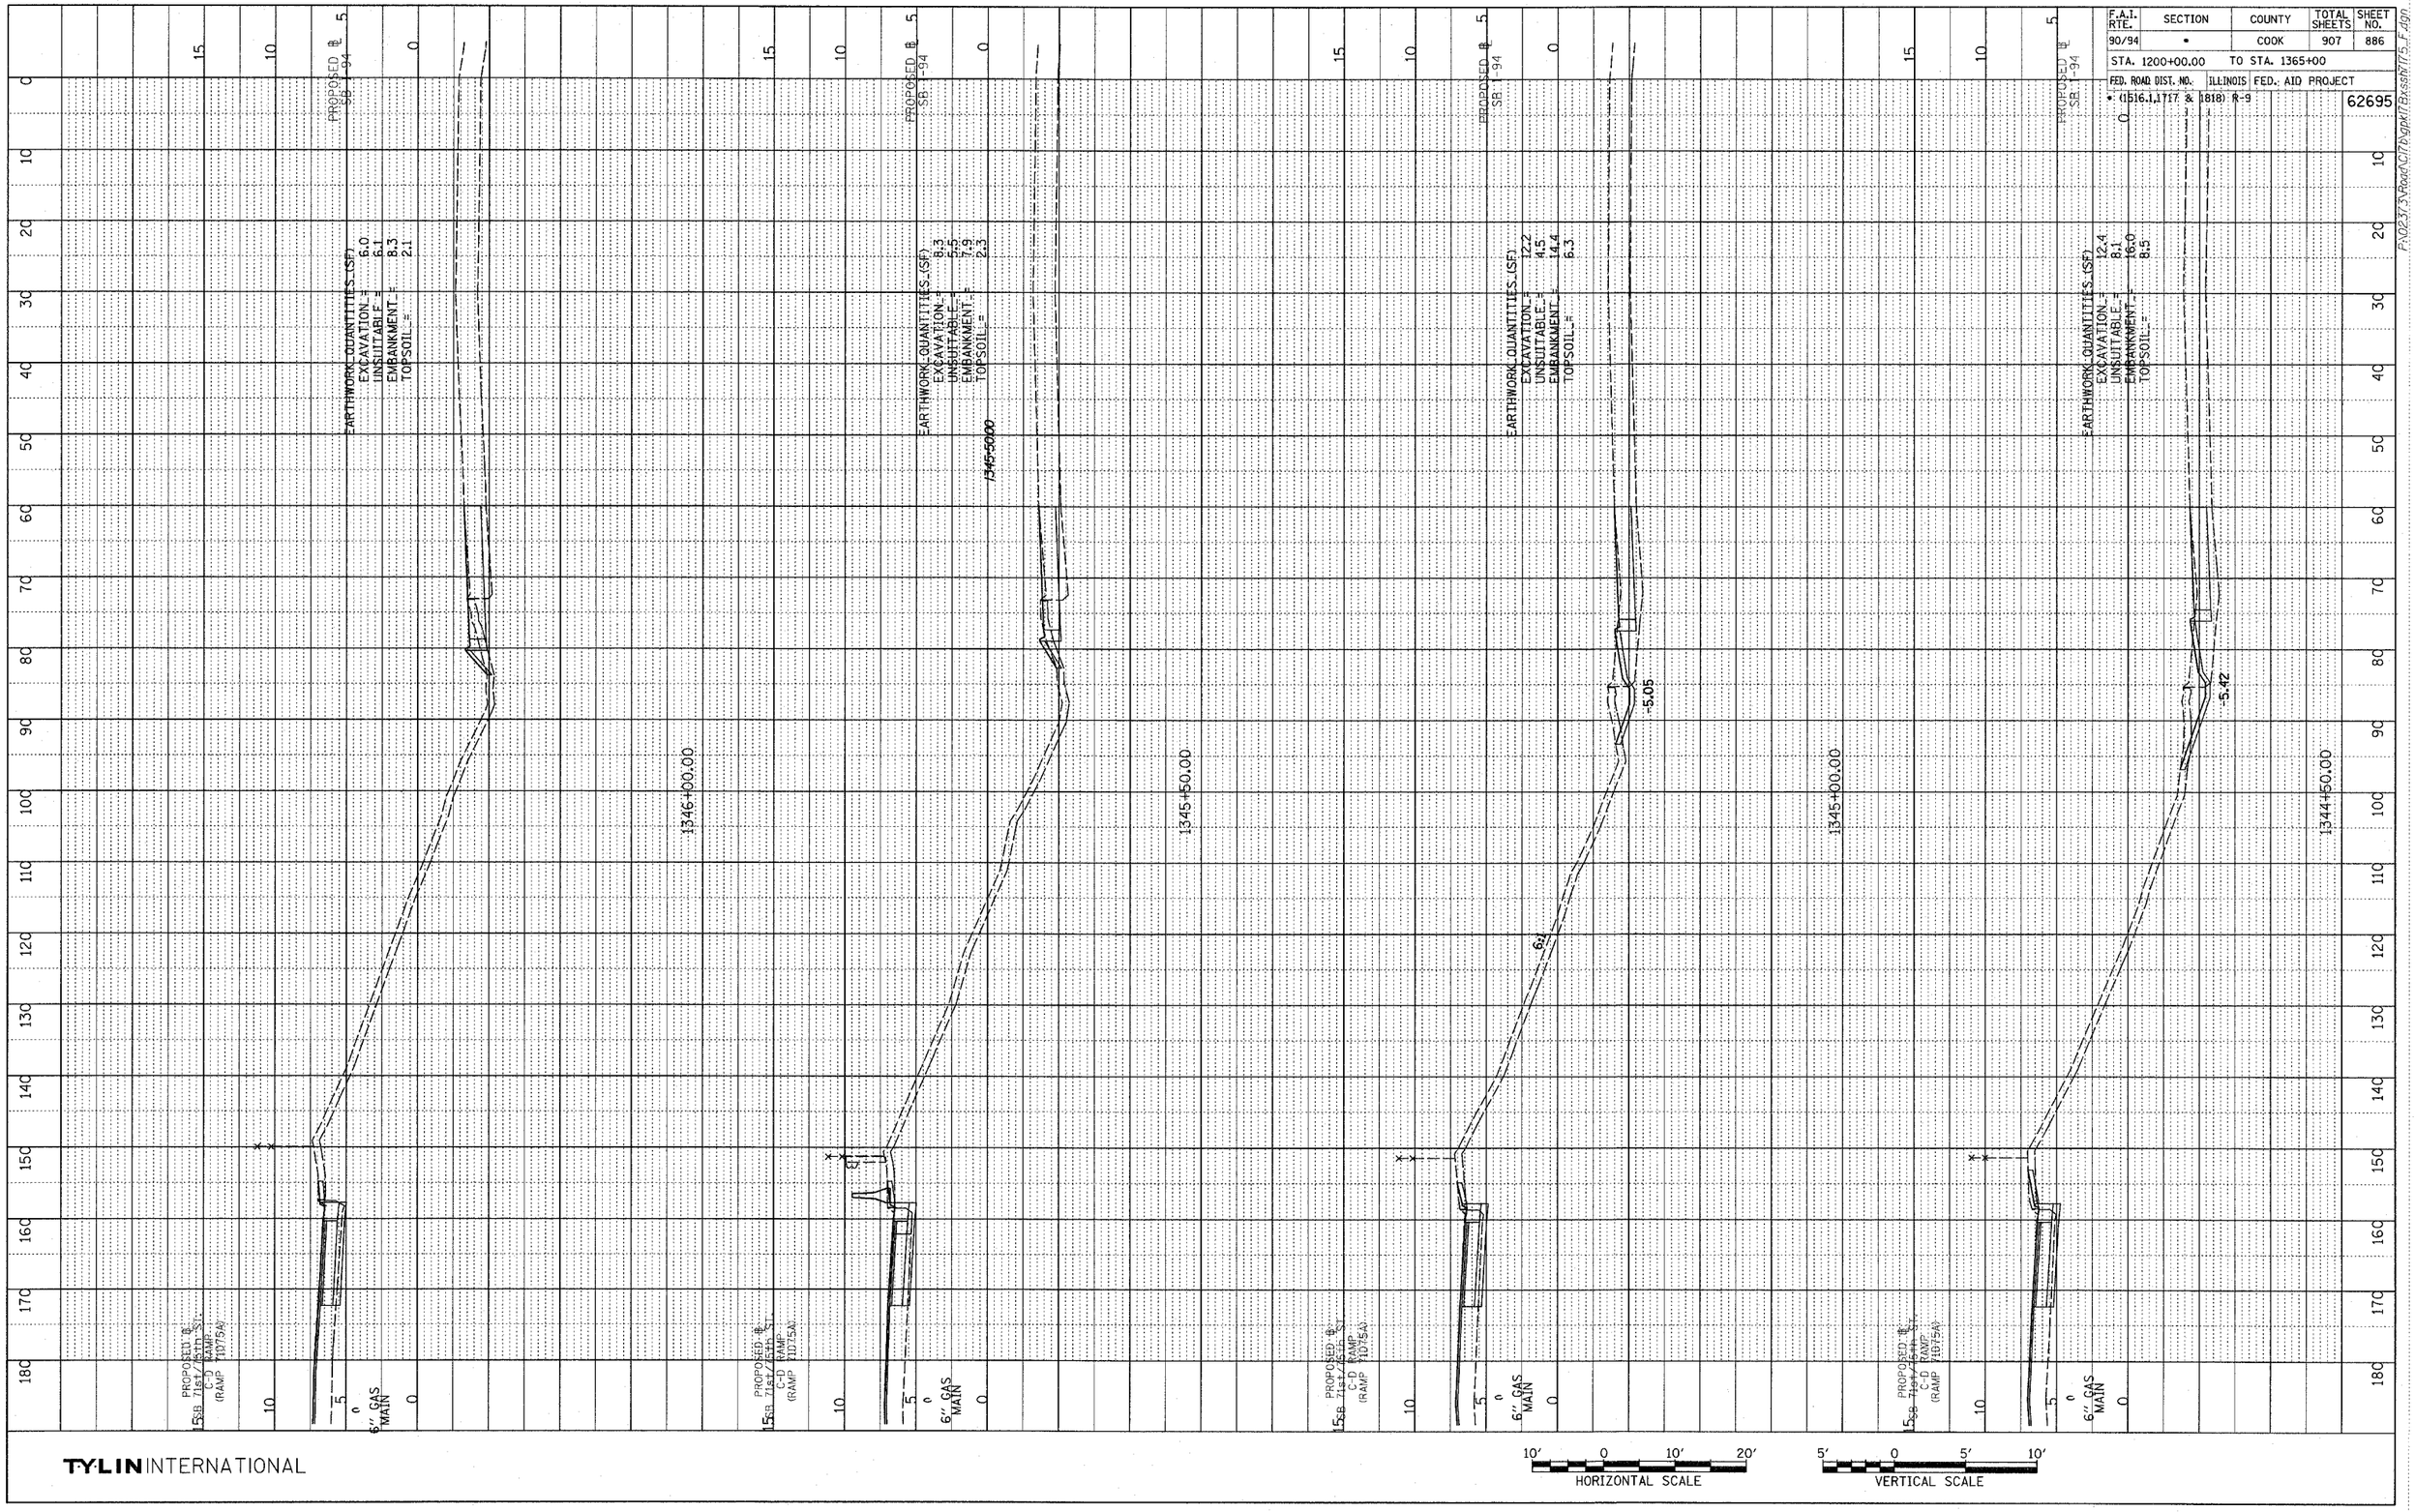

F.A.I. RTE. 90/94
SECTION •
COUNTY COOK
TOTAL SHEETS 907
SHEET NO. 886
STA. 1200+00.00 TO STA. 1365+00
FED. ROAD DIST. NO. ILLINOIS FED. AID PROJECT
• (1516.1,1717 & 1818) R-9
62695
PROPOSED ℄ SB I-94
EARTHWORK QUANTITIES (SF)
EXCAVATION = 6.0
UNSUITABLE = 6.1
EMBANKMENT = 8.3
TOPSOIL = 2.1
EARTHWORK QUANTITIES (SF)
EXCAVATION = 8.3
UNSUITABLE = 5.5
EMBANKMENT = 7.9
TOPSOIL = 2.3
EARTHWORK QUANTITIES (SF)
EXCAVATION = 12.2
UNSUITABLE = 4.5
EMBANKMENT = 14.4
TOPSOIL = 6.3
EARTHWORK QUANTITIES (SF)
EXCAVATION = 12.4
UNSUITABLE = 8.1
EMBANKMENT = 16.0
TOPSOIL = 8.5
1346+00.00
1345+50.00
1345+00.00
1344+50.00
-5.05
-5.42
6:1
6" GAS MAIN
PROPOSED ℄ SB 71st/75th ST. C-D RAMP (RAMP 71075A)
TYLIN INTERNATIONAL
HORIZONTAL SCALE
VERTICAL SCALE