F.A.I. RTE.	SECTION	COUNTY	TOTAL SHEETS	SHEET NO.
90	*	COOK	82	45
STA.		TO STA.		
FED. ROAD DIST. NO. 1	ILLINOIS	FED. AID PROJECT		

* (1012, 1214, 1415, & 1517) RS-3

62746

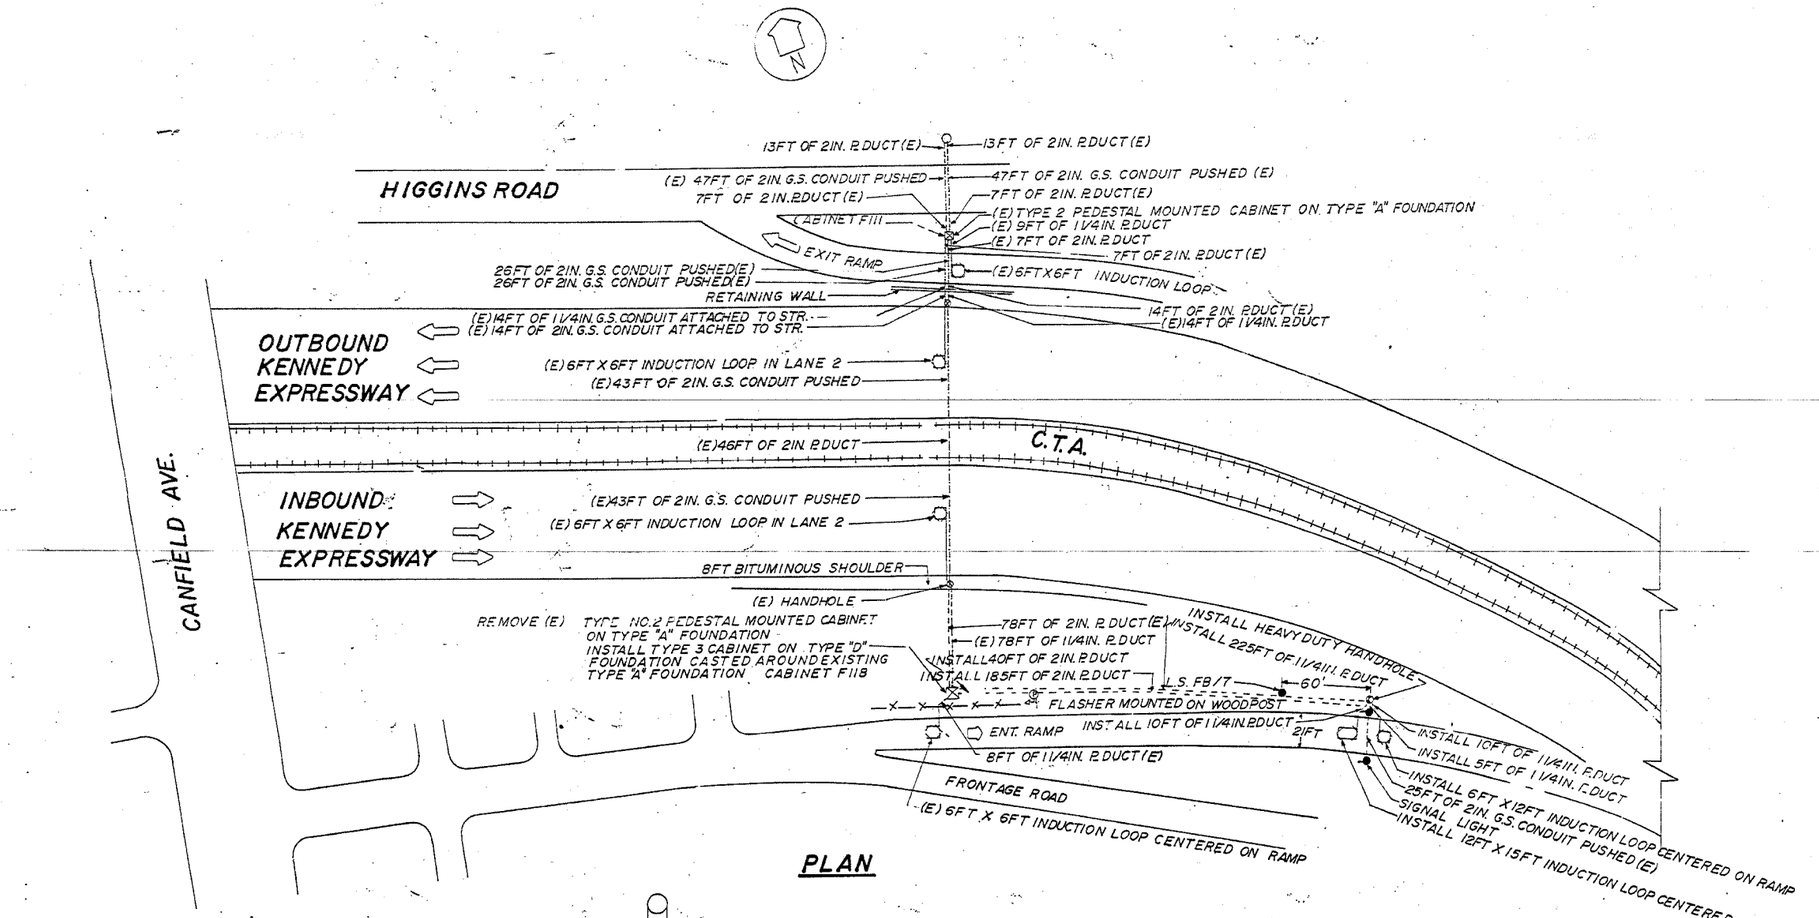

PLAN

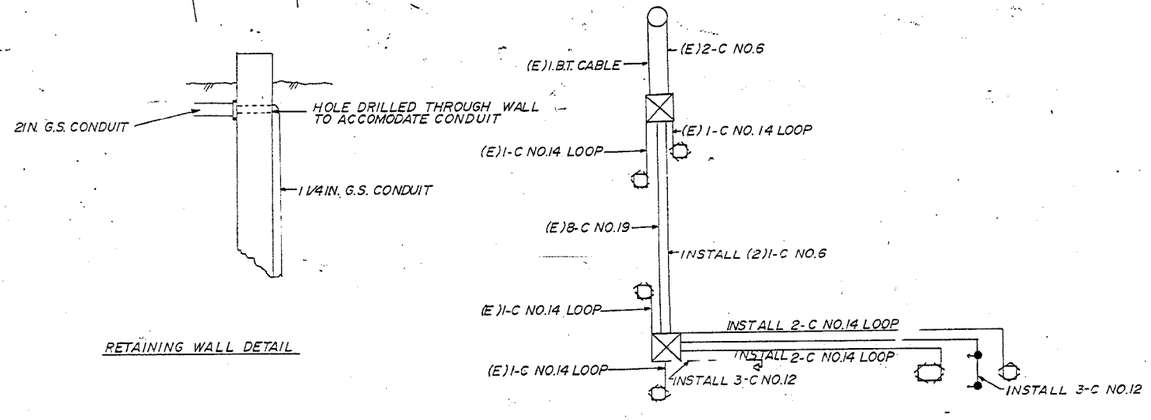

RETAINING WALL DETAIL

WIRING DIAGRAM

LEGEND

- INDUCTION LOOP
- CABINET
- JUNCTION BOX
- PULL POINT
- SERVICE INSTALLATION
- HANDHOLE
- HEAVYDUTY HANDHOLE
- DUCT
- CONDUIT
- FENCE
- GUARD RAIL
- FLASHER
- SIGNAL LIGHT
- LIGHT STANDARD
- (E) EXISTING FACILITIES

FOR INFORMATION ONLY

REVISIONS NAME	DATE

ILLINOIS DEPARTMENT OF TRANSPORTATION

F.A.I. ROUTE 90
KENNEDY EXPRESSWAY
INDUCTION LOOP PLANS
CANFIELD AVENUE

SCALE: VERT. NONE HORIZ.
DRAWN BY
DATE 04/05/2004
CHECKED BY

04/05/2004
c:\projects\d120804\d120804oo.m32
6:21 04/05/2004
2004