F.A.I. RTE.	SECTION	COUNTY	TOTAL SHEETS	SHEET NO.
90/94	2004-0571	COOK	47	37
STA. 208+00		TO STA. 211+40.19		
FED. ROAD DIST. NO. 1	ILLINOIS	FED. AID PROJECT		

62796

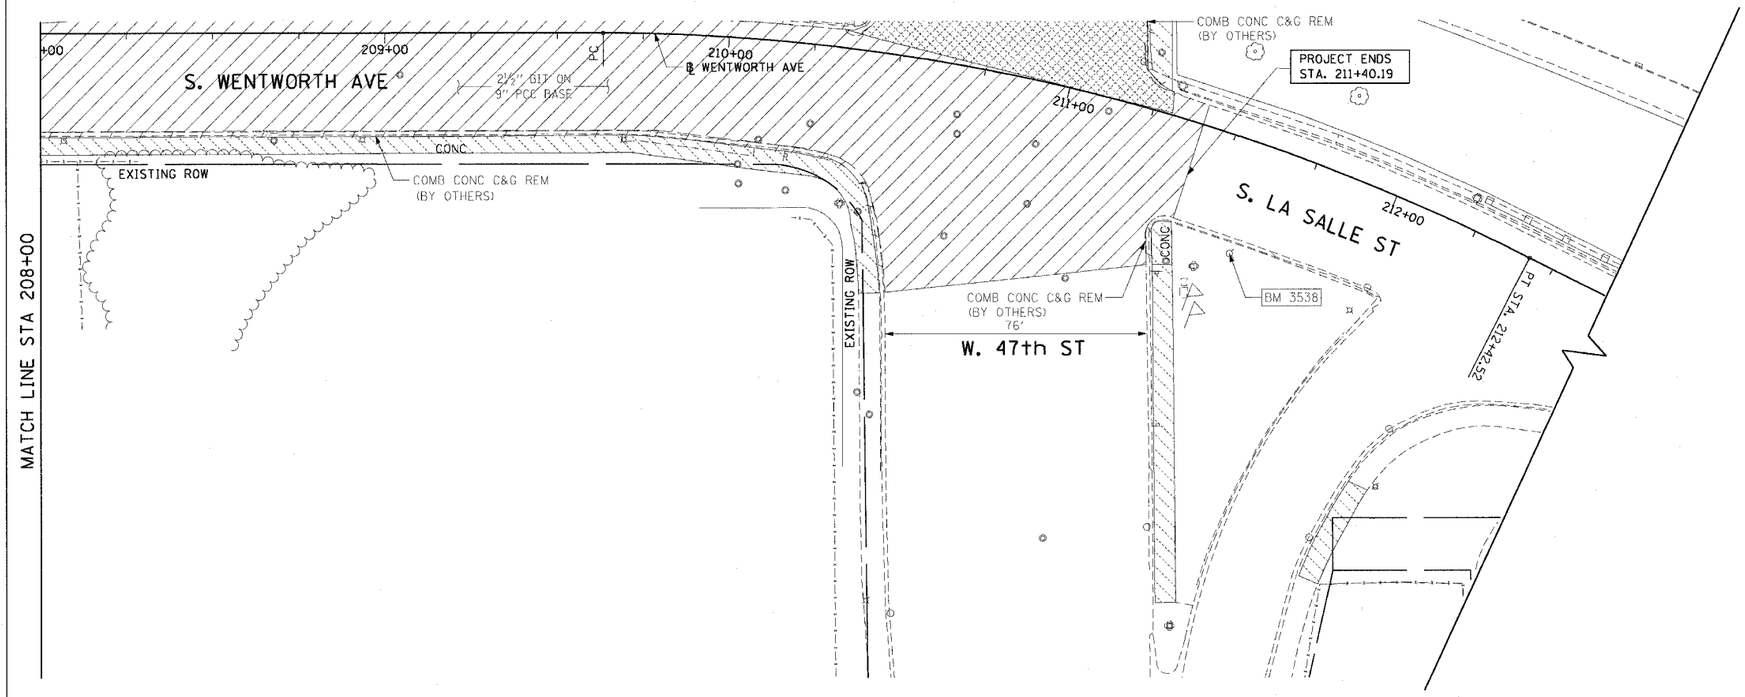

LEGEND:

- PAVEMENT REMOVAL (BY OTHERS)
- MEDIAN REMOVAL (BY OTHERS)
- LINEAR REMOVALS (BY OTHERS)
- SIDEWALK REMOVAL (BY OTHERS)
- APPROACH SLAB REMOVAL (BY OTHERS)
- DRIVEWAY PAVEMENT REMOVAL (BY OTHERS)
- PAVED SHOULDER REMOVAL (BY OTHERS)
- TREE REMOVAL (WITH SIZE) (BY OTHERS)

EXISTING CONDITIONS AND REMOVAL

PROPOSED IMPROVEMENTS

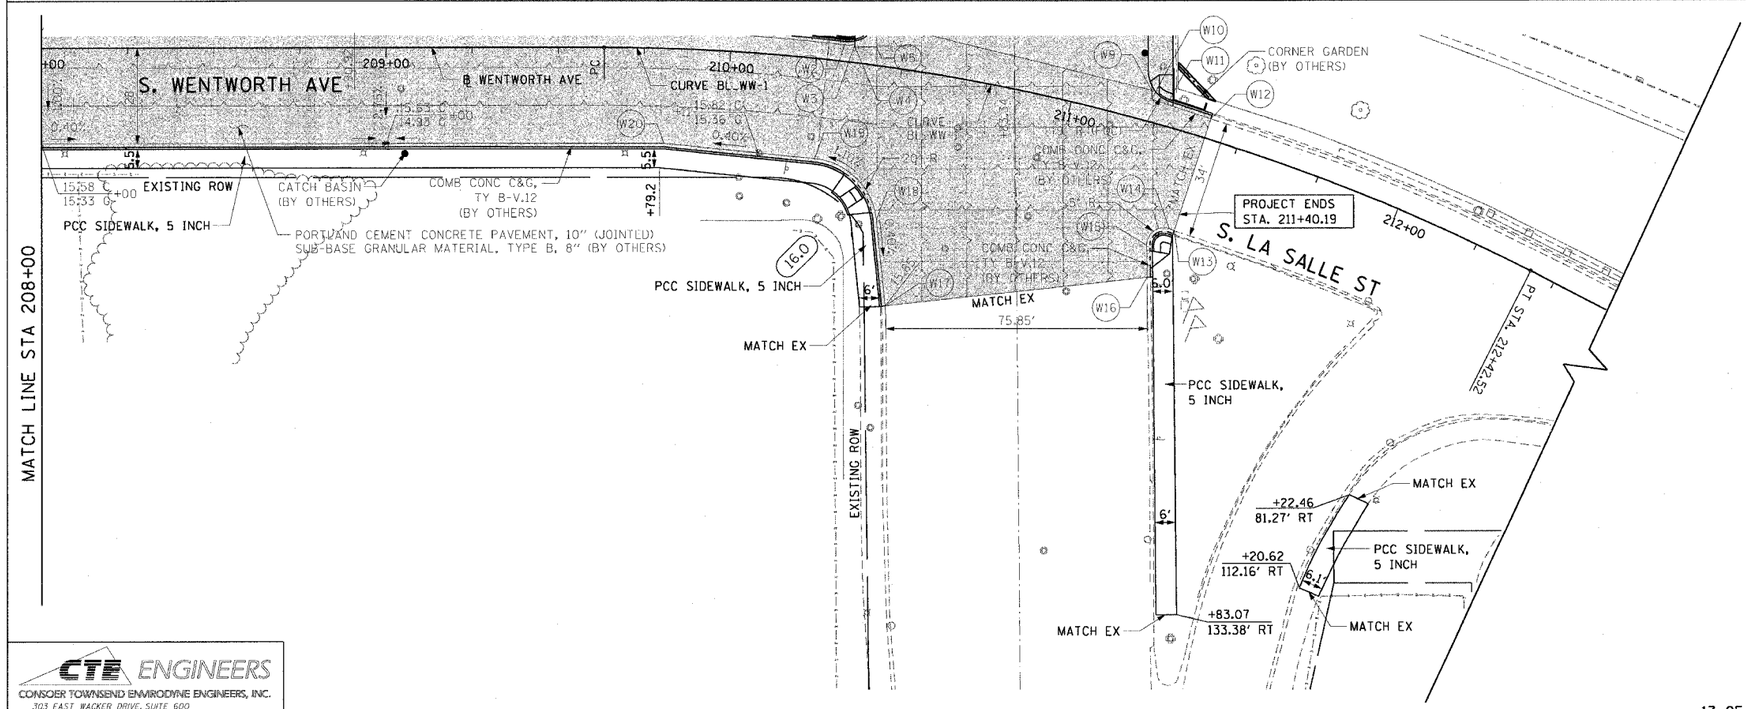

LEGEND:

- WORK TO BE DONE BY OTHERS

NOTES:

1. SEE SIDEWALK RAMP DETAIL ON SHEET 39.
2. SEE SIDEWALK DETAIL ON SHEET 40.

PT.	STATION	OFFSET	PT.	STATION	OFFSET
W1	209+63.28	5.00' LT	W11	211+27.07	6.30' LT
W2	210+32.69	5.00' LT	W12	211+40.29	5.93' LT
W3	210+35.57	5.44' LT	W13	211+39.65	28.22' RT
W4	210+35.67	4.70' LT	W14	211+38.05	28.18' RT
W5	210+41.91	5.60' LT	W15	211+32.83	34.63' RT
W6	210+41.19	12.73' LT	W16	211+35.89	43.53' RT
W7	210+39.12	32.44' LT	W17	210+55.88	68.68' RT
W8	211+15.63	28.26' LT	W18	210+49.01	44.35' RT
W9	211+21.70	9.03' LT	W19	210+27.67	29.03' RT
W10	211+22.39	6.49' LT	W20	209+81.44	27.73' RT

REVISIONS	
NAME	DATE

ILLINOIS DEPARTMENT OF TRANSPORTATION
F.A.I. 90/94 (DAN RYAN EXPRESSWAY)
59th ST TO 47th ST (WENTWORTH AVE SIDEWALKS)

EXISTING AND PROPOSED ROADWAY PLANS
WENTWORTH AVENUE

SCALE: 1"=20' DRAWN BY: AMM/MRK
DATE: MARCH 4, 2005 CHECKED BY: JAL

CTE ENGINEERS
CONSOER TOWNSEND ENVIRODYNE ENGINEERS, INC.
303 EAST WACKER DRIVE, SUITE 600
CHICAGO, ILLINOIS 60601-5202. PHONE: (312) 938-0300

mx9-046B\dwtN14\cnt9\add_cnt\92\sht\roadway plans\ps9\2117205.sht
02/24/2005 05:01:41 PM