F.A.I. RTE.	SECTION	COUNTY	TOTAL SHEETS	SHEET NO.
90/94	2004-060PM	COOK	30	6
STA.		TO STA.		
FED. ROAD DIST. NO. 1	ILLINOIS	FED. AID PROJECT		

62799

ACTIVITY ID	ACTIVITY DESCRIPTION	EARLY START	EARLY FINISH	ORIG DUR
CONTRACT 9C (62693) - WENTWORTH AVENUE				
STAGE 2 - RETAINING WALLS AND PAVE INSIDE FRONTAGE				
1	INSTALL TRAFFIC CONTROL	02-Jun-05	08-Jun-05	
2	CONSTRUCT PROPOSED RETAINING WALLS			
a.	S.N. 016-W882	09-Jun-05	02-Aug-05	
b.	S.N. 016-W886	09-Jun-05	08-Sep-05	
c.	S.N. 016-W901	09-Jun-05	16-Aug-05	
d.	S.N. 016-W965	09-Jun-05	04-Aug-05	
3	CONSTRUCT PROPOSED FRONTAGE ROAD	03-Aug-05	10-Oct-05	
4	CONSTRUCT 14" TEMPORARY PAVEMENT & CONCRETE RAMPS	05-Aug-05	17-Oct-05	
STAGE 2 - PAVE OUTSIDE FRONTAGE				
1	INSTALL TRAFFIC CONTROL	18-Oct-05	24-Oct-05	
2	CONSTRUCT PROPOSED FRONTAGE ROAD	25-Oct-05	30-Nov-05	
CONTRACT 9C (62693) - WELLS STREET				
STAGE 2 - RETAINING WALLS AND PAVE INSIDE FRONTAGE				
1	INSTALL TRAFFIC CONTROL	03-May-05	09-May-05	
2	CONSTRUCT PROPOSED RETAINING WALLS			
a.	S.N. 016-W894	10-May-05	31-May-05	
b.	S.N. 016-W903	10-May-05	25-Jul-05	
c.	S.N. 016-W907	10-May-05	15-Jul-05	
d.	S.N. 016-W964	10-May-05	16-Jun-05	
3	CONSTRUCT PROPOSED FRONTAGE ROAD	01-Jun-05	22-Sep-05	
4	CONSTRUCT 14" TEMPORARY PAVEMENT & CONCRETE RAMPS	01-Jun-05	23-Aug-05	
STAGE 2 - PAVE OUTSIDE FRONTAGE				
1	INSTALL TRAFFIC CONTROL	23-Sep-05	29-Sep-05	
2	CONSTRUCT PROPOSED FRONTAGE ROAD	30-Sep-05	14-Nov-05	

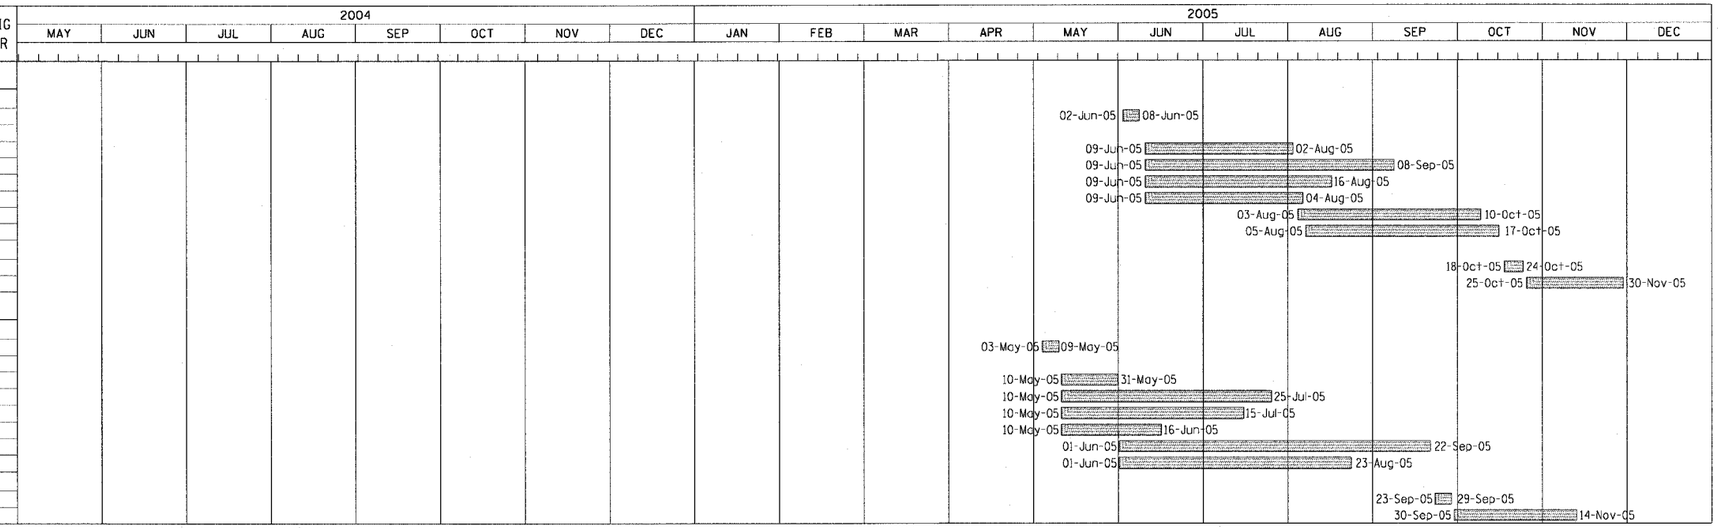

NOTE: DATES ASSOCIATED WITH WORK ITEMS MAY CHANGE BASED ON OTHER CONTRACTS AND/OR THE ENGINEER. NO ADDITIONAL COMPENSATION WILL BE CONSIDERED DUE TO CHANGES OR EXTENSIONS IN THE SCHEDULE.

LEGEND:

WORK PERFORMED IN CONTRACTS BY OTHERS

WORK PERFORMED AS PART OF THIS CONTRACT

CTE ENGINEERS
CONSOER TOWNSEND ENVIRODYNE ENGINEERS, INC.
303 EAST WACKER DRIVE, SUITE 600
CHICAGO ILLINOIS 60601-5212, PHONE: (312) 938-0300

REVISIONS	
NAME	DATE

ILLINOIS DEPARTMENT OF TRANSPORTATION
F.A.I. 90/94 (DAN RYAN EXPRESSWAY)
59th ST TO 47th ST (FRONTAGE RD AND RAMPS)

SUGGESTED CONSTRUCTION SCHEDULE

SCALE: NONE
DATE: March 4, 2005
DRAWN BY: AMM
CHECKED BY: JAL

3/4/2005 8:07:38 AM

m:\p0406b\civil\4-cntr9\add_cntr\9b5\str\construction schedule\cs3b50420.stl