CONTRACT NO. 62859

F.A.P. RTE.	SECTION	COUNTY	TOTAL SHEETS	SHEET NO.
607	C-R-I-4	WILL	10	10
STA.		TO STA.		
FED. ROAD DIST. NO.	ILLINOIS	FED. AID PROJECT		

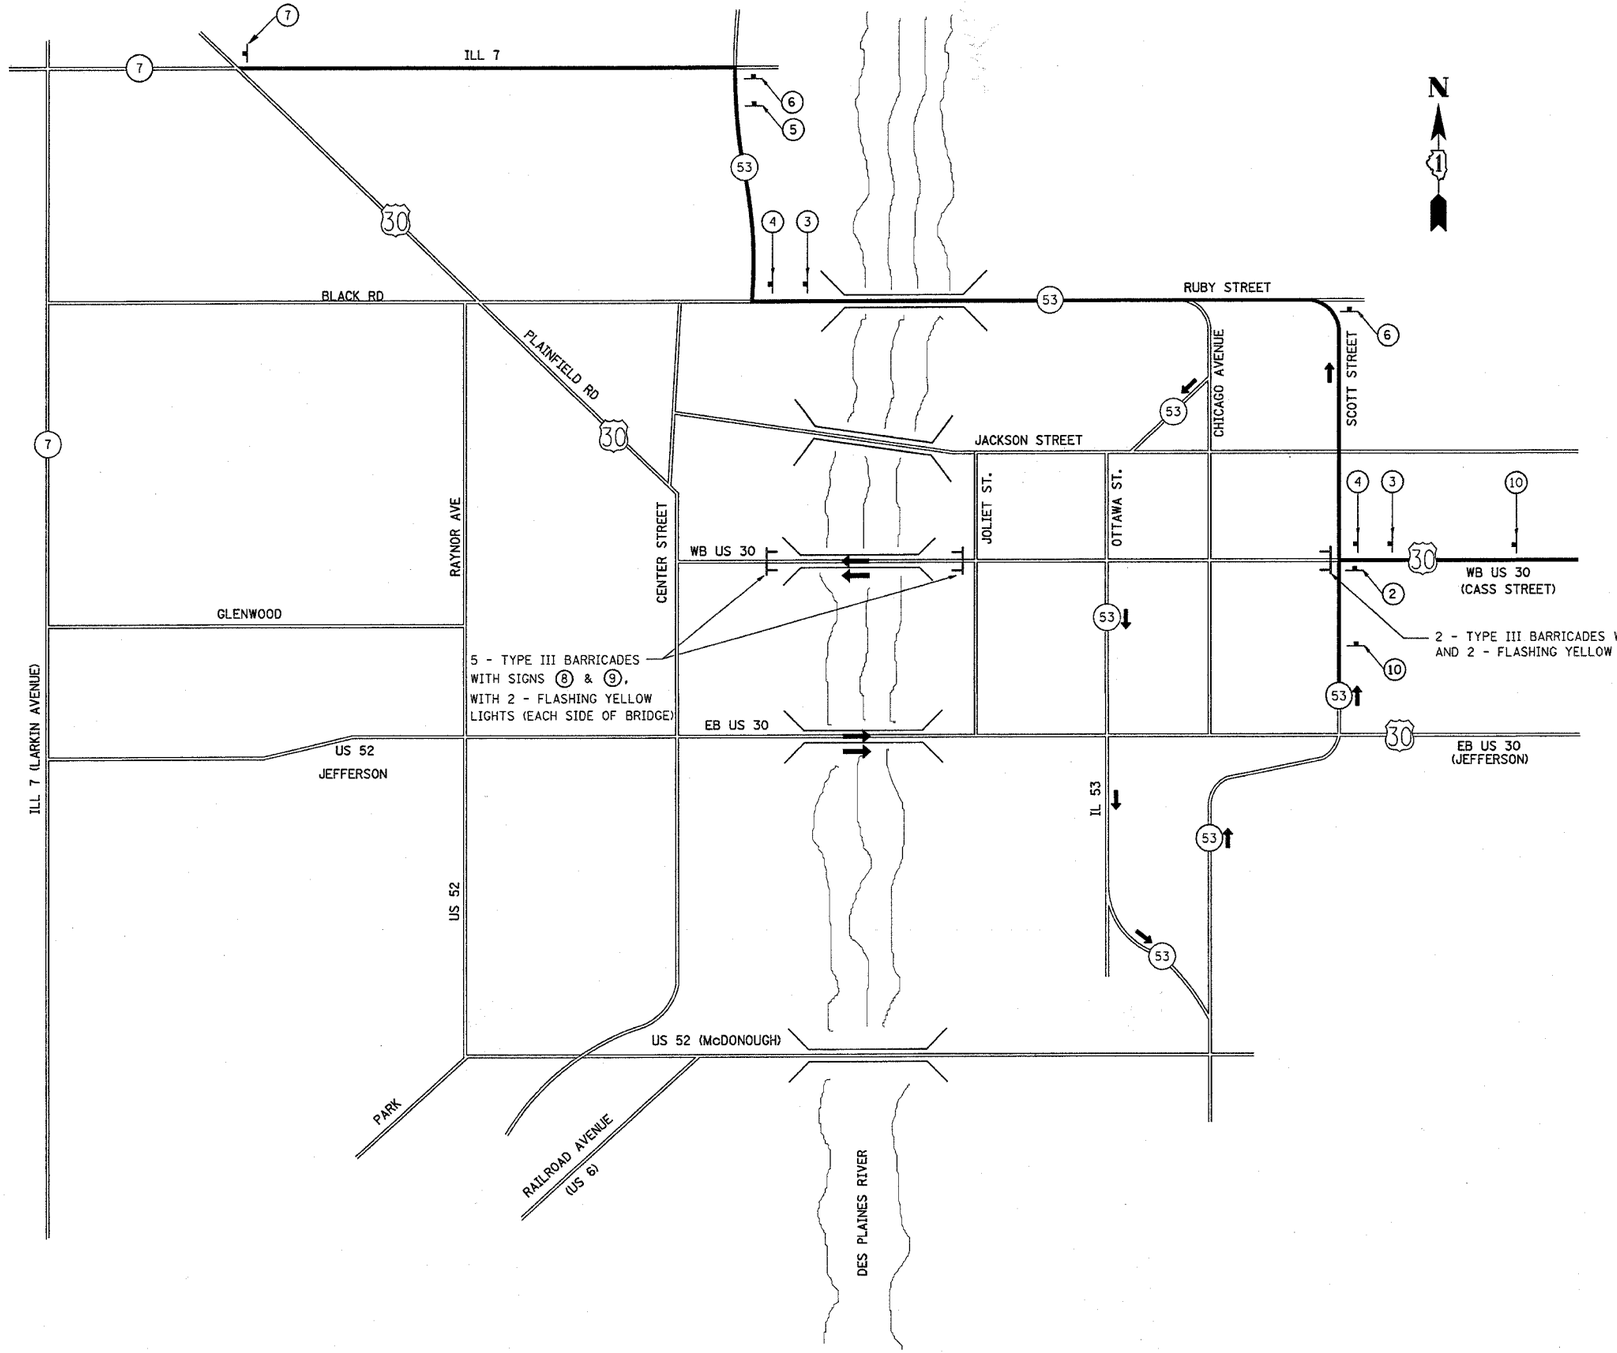

(1) ROAD CLOSED TO THRU TRAFFIC / ROAD OUT — (R11-4-4830) (M4-1L-4818)

(2) DETOUR / WEST / 30 / ↑ — (M1-7-219) (M3-4-219) (M1-40-2424) (M6-3-2115)

(3) DETOUR / WEST / 30 / ↱ — (M1-7-219) (M3-4-219) (M1-40-2424) (M5-1R-2115)

(4) DETOUR / WEST / 30 / → — (M1-7-219) (M3-4-219) (M1-40-2424) (M6-1R-2115)

(5) DETOUR / WEST / 30 / ↰ — (M1-7-219) (M3-4-219) (M1-40-2424) (M5-1L-2115)

(6) DETOUR / WEST / 30 / ← — (M1-7-219) (M3-4-219) (M1-40-2424) (M6-1L-2115)

(7) END DETOUR / WEST / 30 — (M4-8a) (M3-4-219) (M1-40-2424)

(8) BRIDGE CLOSED — (R11-2B-4830)

(9) SIDEWALK CLOSED — (R11-1101)

(10) DETOUR AHEAD / WEST / 30 — (W 20-2) (M3-4-219) (M1-40-2424)

REVISIONS NAME	DATE

ILLINOIS DEPARTMENT OF TRANSPORTATION

TRAFFIC CONTROL
DETOUR PLAN DETAIL
US 30/US 52 (CASS STREET)

SCALE: VERT. NO SCALE HORIZ.

DATE

DRAWN BY

CHECKED BY

PLOT DATE = 3/31/2005
FILE NAME = c:\projects\vol0360\vol0360sum3.dgn
PLOT SCALE = 50.0000 ' / IN.
USER NAME = ahiransab