F.A.I. RTE.	SECTION	COUNTY	TOTAL SHEETS	SHEET NO.
94	•	COOK	29	26
STA. 2200+00.00		TO STA. 2362+00.00		
FED. ROAD DIST. NO.	ILLINOIS	FED. AID PROJECT		
• (1516.1, 1717 & 1818) T-1				62935

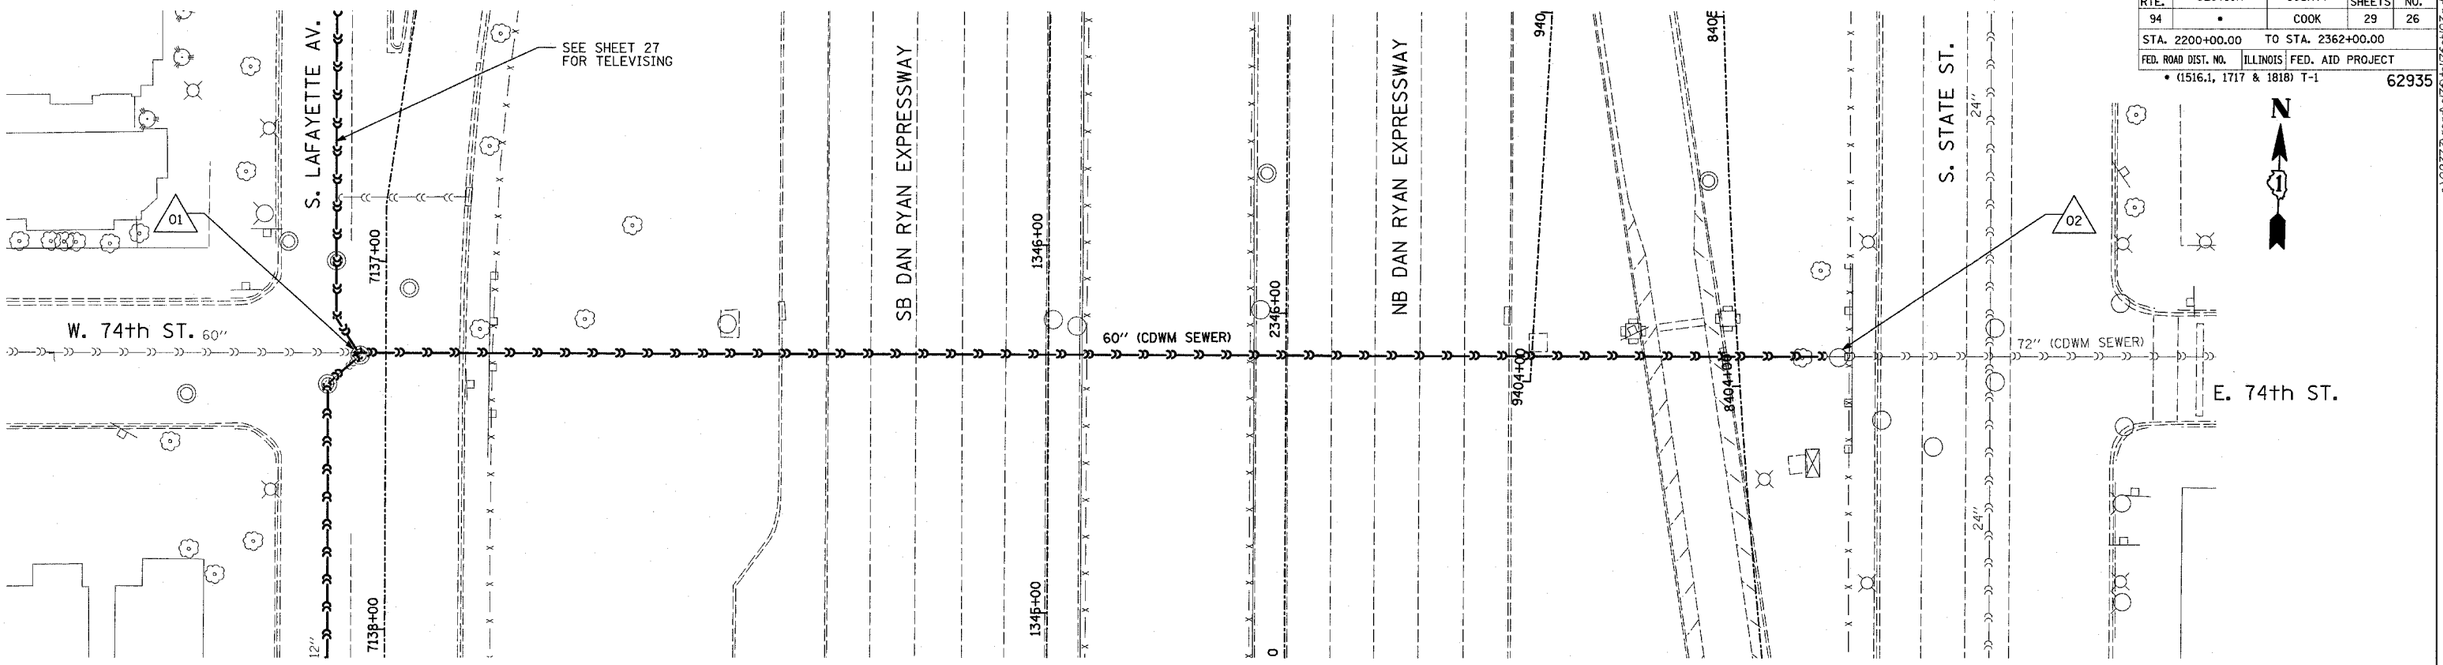

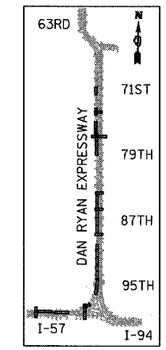

LOCATION MAP

20 0 20 40

SCALE: 1" = 20'-0"

LEGEND:

EXISTING COMBINED SEWER

EXISTING COMBINED SEWER TO BE TELEVISED

XY MANHOLE STRUCTURE NO.

REVISIONS NAME	DATE

ILLINOIS DEPARTMENT OF TRANSPORTATION

F.A.I. 94 (DAN RYAN EXPRESSWAY)

SEWER TELEVISING
74TH ST. CROSSING

SCALE: 1"=20'-0" DRAWN BY: AMB

DATE: APRIL 15, 2005 CHECKED BY: TGB

TY·LIN INTERNATIONAL

4/14/2005 9:27:59 AM