64423

SBI ROUTE	SECTION	COUNTY	TOTAL SHEETS	SHEET NO
88	103C-BR	BUREAU	51	5
STA. 19+00		TO STA. 39+00		
EXISTING CONDITIONS:				

CONTROL POINT #3
POT STA 15+79.46
N 1764918.9236
E 2426841.8799

CONTROL POINT #1
POT STA 42+40.21
N 1764872.9133
E 2424181.5281

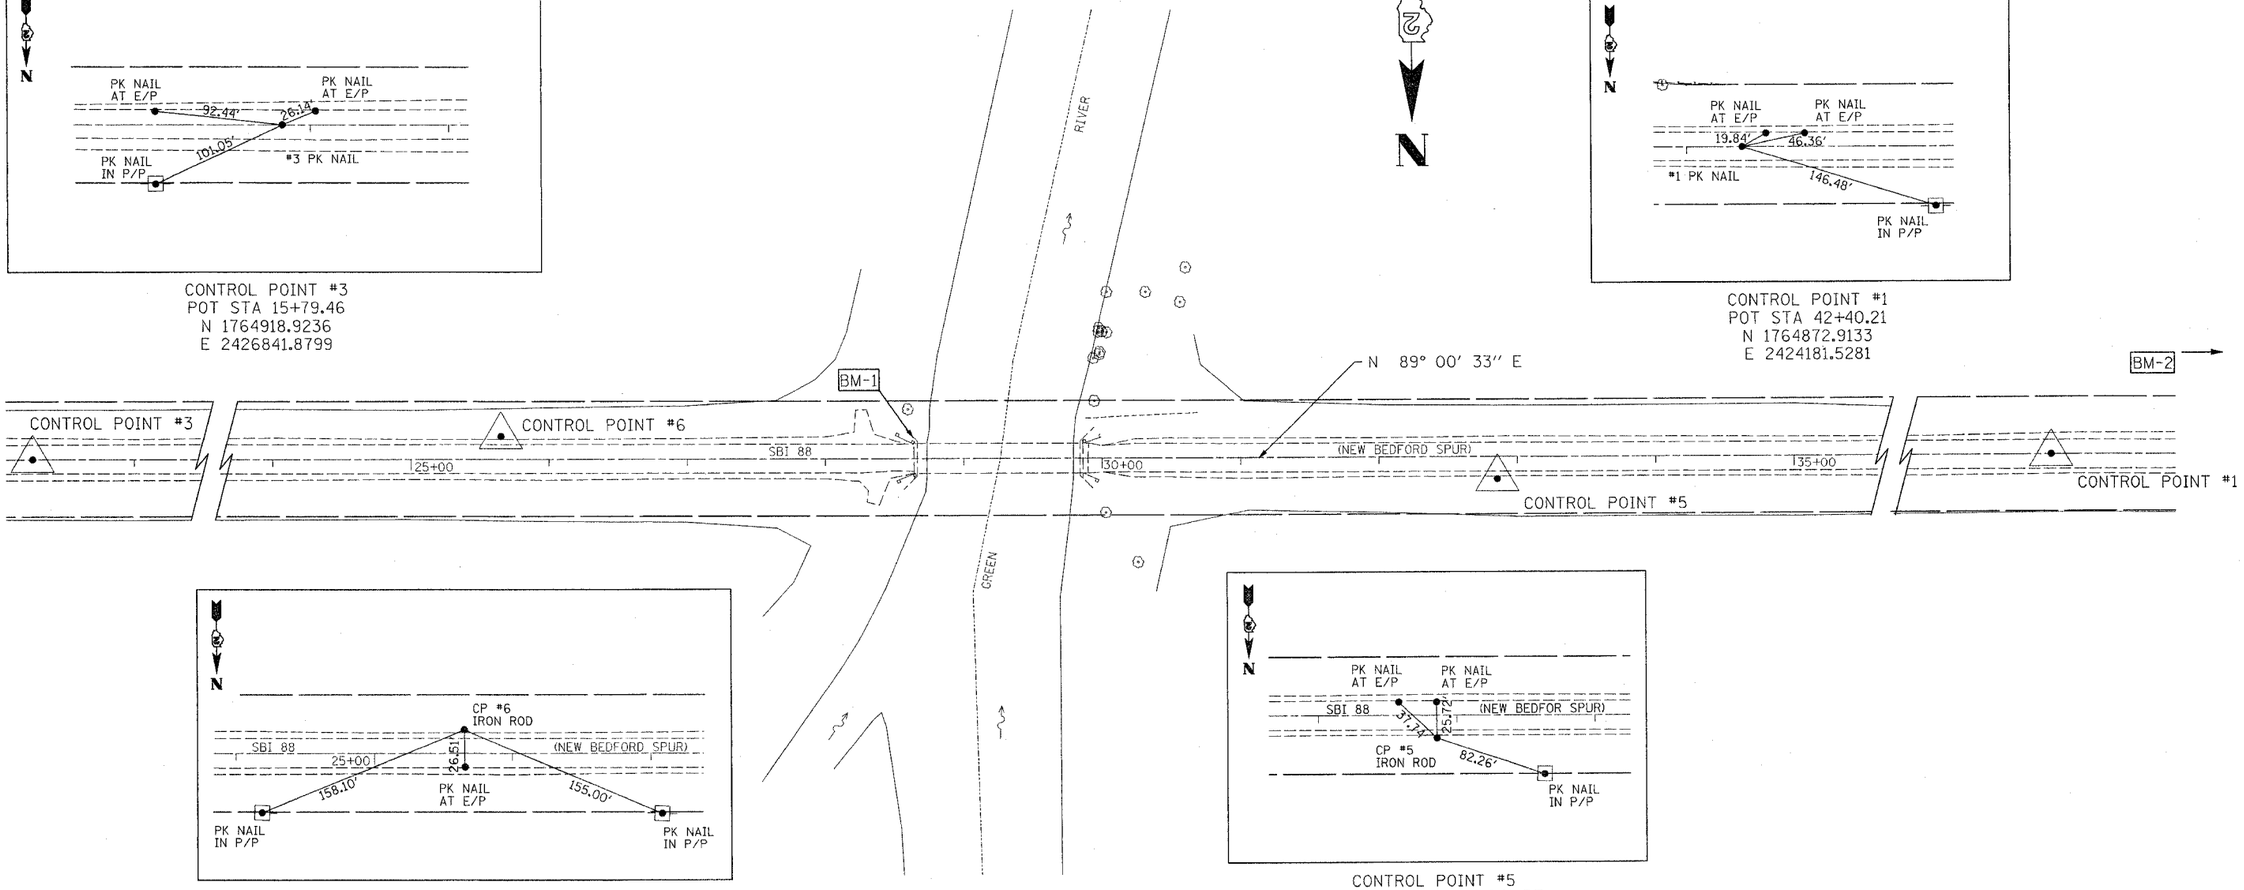

CONTROL POINT #6
STA 25+65.17 16.75' LT
N 1764885.1254
E 2425856.6063
EL 631.21

CONTROL POINT #5
STA 32+85.60 16.24' RT
N 1764905.6615
E 2425135.7126
EL 631.52

NOTE:
BASIS OF BEARINGS AND COORDINATES IS ILLINOIS STATE PLANE (NAD83) WEST ZONE. GROUND VALUES SHOWN (COMBINED GRID FACTOR FOR PROJECT AREA 0.999929977). NGS MONUMENTS BUR40-1A & BUR40-1B WERE USED FOR CONTROL.

BENCHMARKS

BM 1 "□" CUT ON TOP OF S.E. WINGWALL OF BRIDGE OVER GREEN RIVER
STA. 28+63.2 15.4' LT
ELEV. 634.05

BM 2 "□" CUT ON S.E. CORNER OF CONCRETE DRAIN BOX W/LID +/-0.4 MI. WEST OF BRIDGE ON SOUTH SIDE OF RD. +/-17' SOUTH OF PAVEMENT.
STA. 51+38.2 29.7' LT
ELEV. 631.29

REVISIONS	
NAME	DATE

ILLINOIS DEPARTMENT OF TRANSPORTATION
SBI ROUTE 88 (NEW BEDFORD SPUR)
SECTION 103C-BR
BUREAU COUNTY

ALIGNMENT & TIES
BENCHMARKS

DRAWN BY: HLC

PLOT DATE: 8/12/2004 8:43:35 AM D05699atb.dgn

ALIGNMENT & TIES / BENCHMARKS

PLAN NOTE BOOK NO. SURVEYED PLOTTED ALIGNMENT CHECKED RT. OF WAY CHECKED CADD FILE NAME BY DATE

8/12/2004 *DATE-TIME* *DGN-SPEC* *REF- *REF-