CONTRACT NO. 64634

FAP RTE.	SECTION	COUNTY	TOTAL SHEETS	SHEET NO.
553	120RS-3	OGLE	145	35
STA.	TO STA.			
FED. ROAD DIST. NO.	ILLINOIS	FED. AID PROJECT		

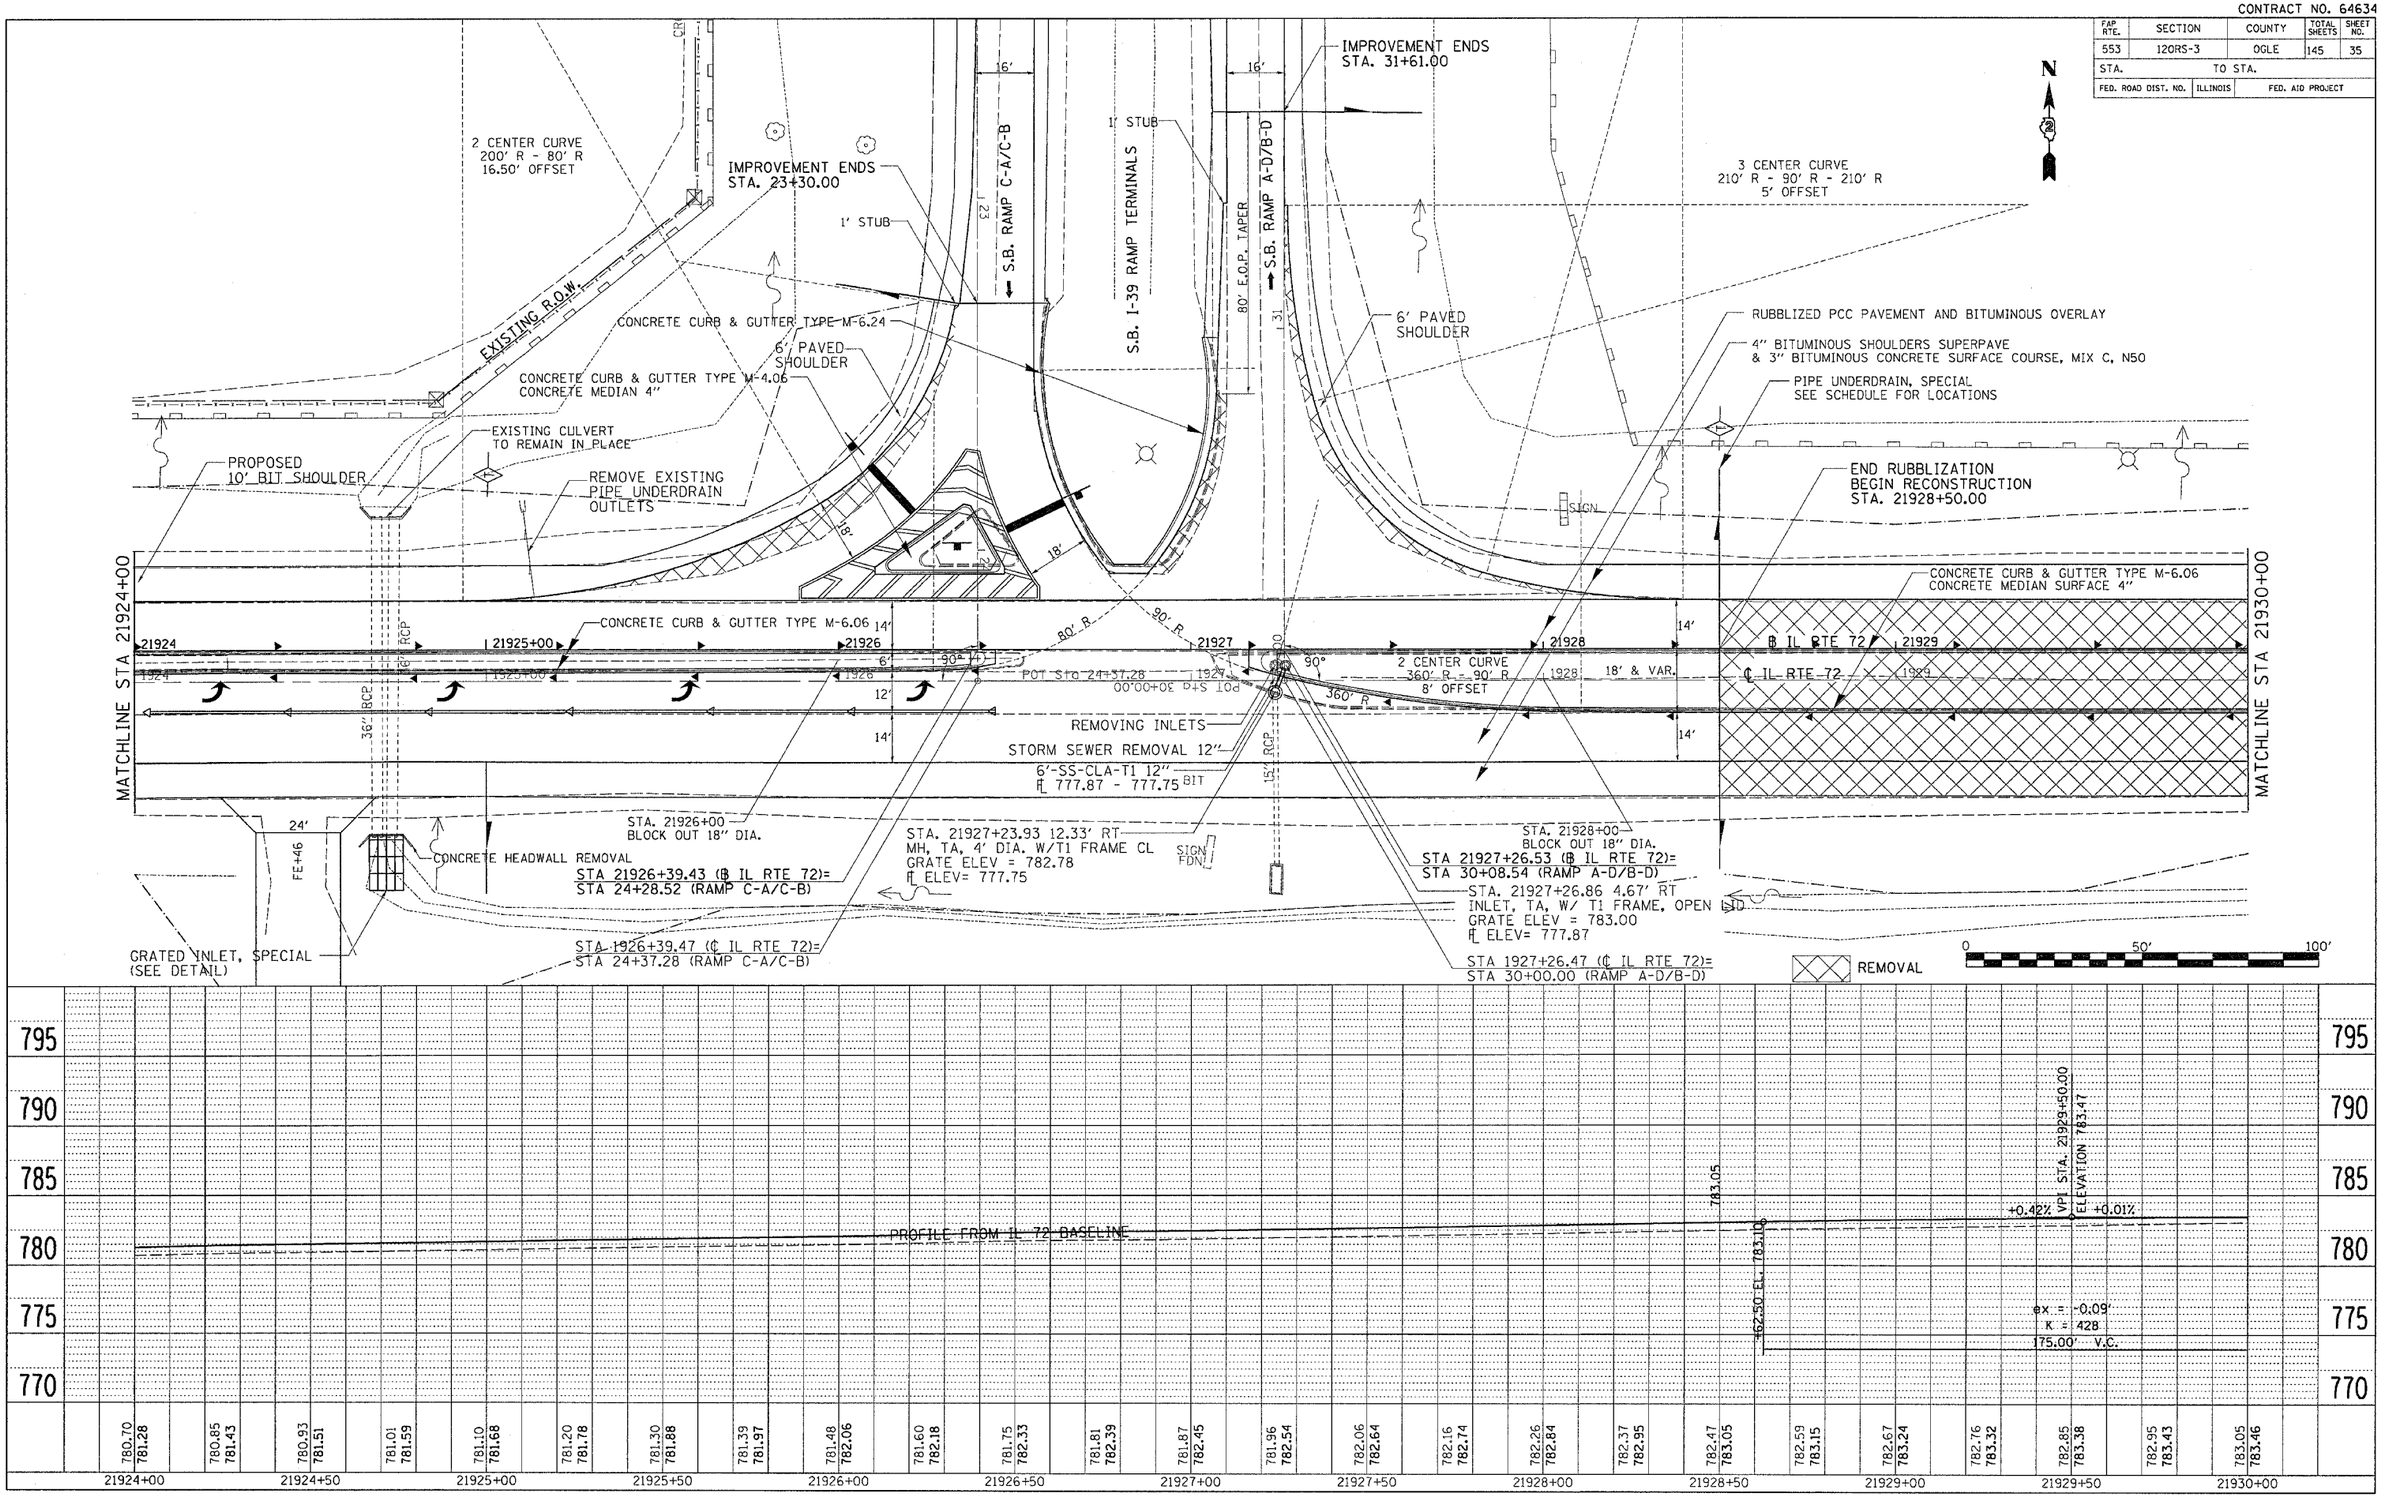

PLAN
SURVEYED
PLOTTED
ALIGNMENT CHECKED
ETC. OF NAT CHECKED
AND FIELD NOTE
NOTE BOOK NO.
BY
DATE

PROFILE
SURVEYED
PLOTTED
GRADES CHECKED
B.M. NOTED
STRUCTURE NOTAT'NS CHKD
NOTE BOOK NO.
BY
DATE

•DATE-TIME•
•DGN•SHEET•
•DGN•SPEC•
•REF
•REF
•REF
•REF
•REF

IL 72