CONTRACT NO. 64634

F.A.P RTE.	SECTION	COUNTY	TOTAL SHEETS	SHEET NO.
553	120RS-3	OGLE	145	126
STA. 21929+00.00		TO STA. 21930+00.00		
FED. ROAD DIST. NO.	ILLINOIS	FED. AID PROJECT		

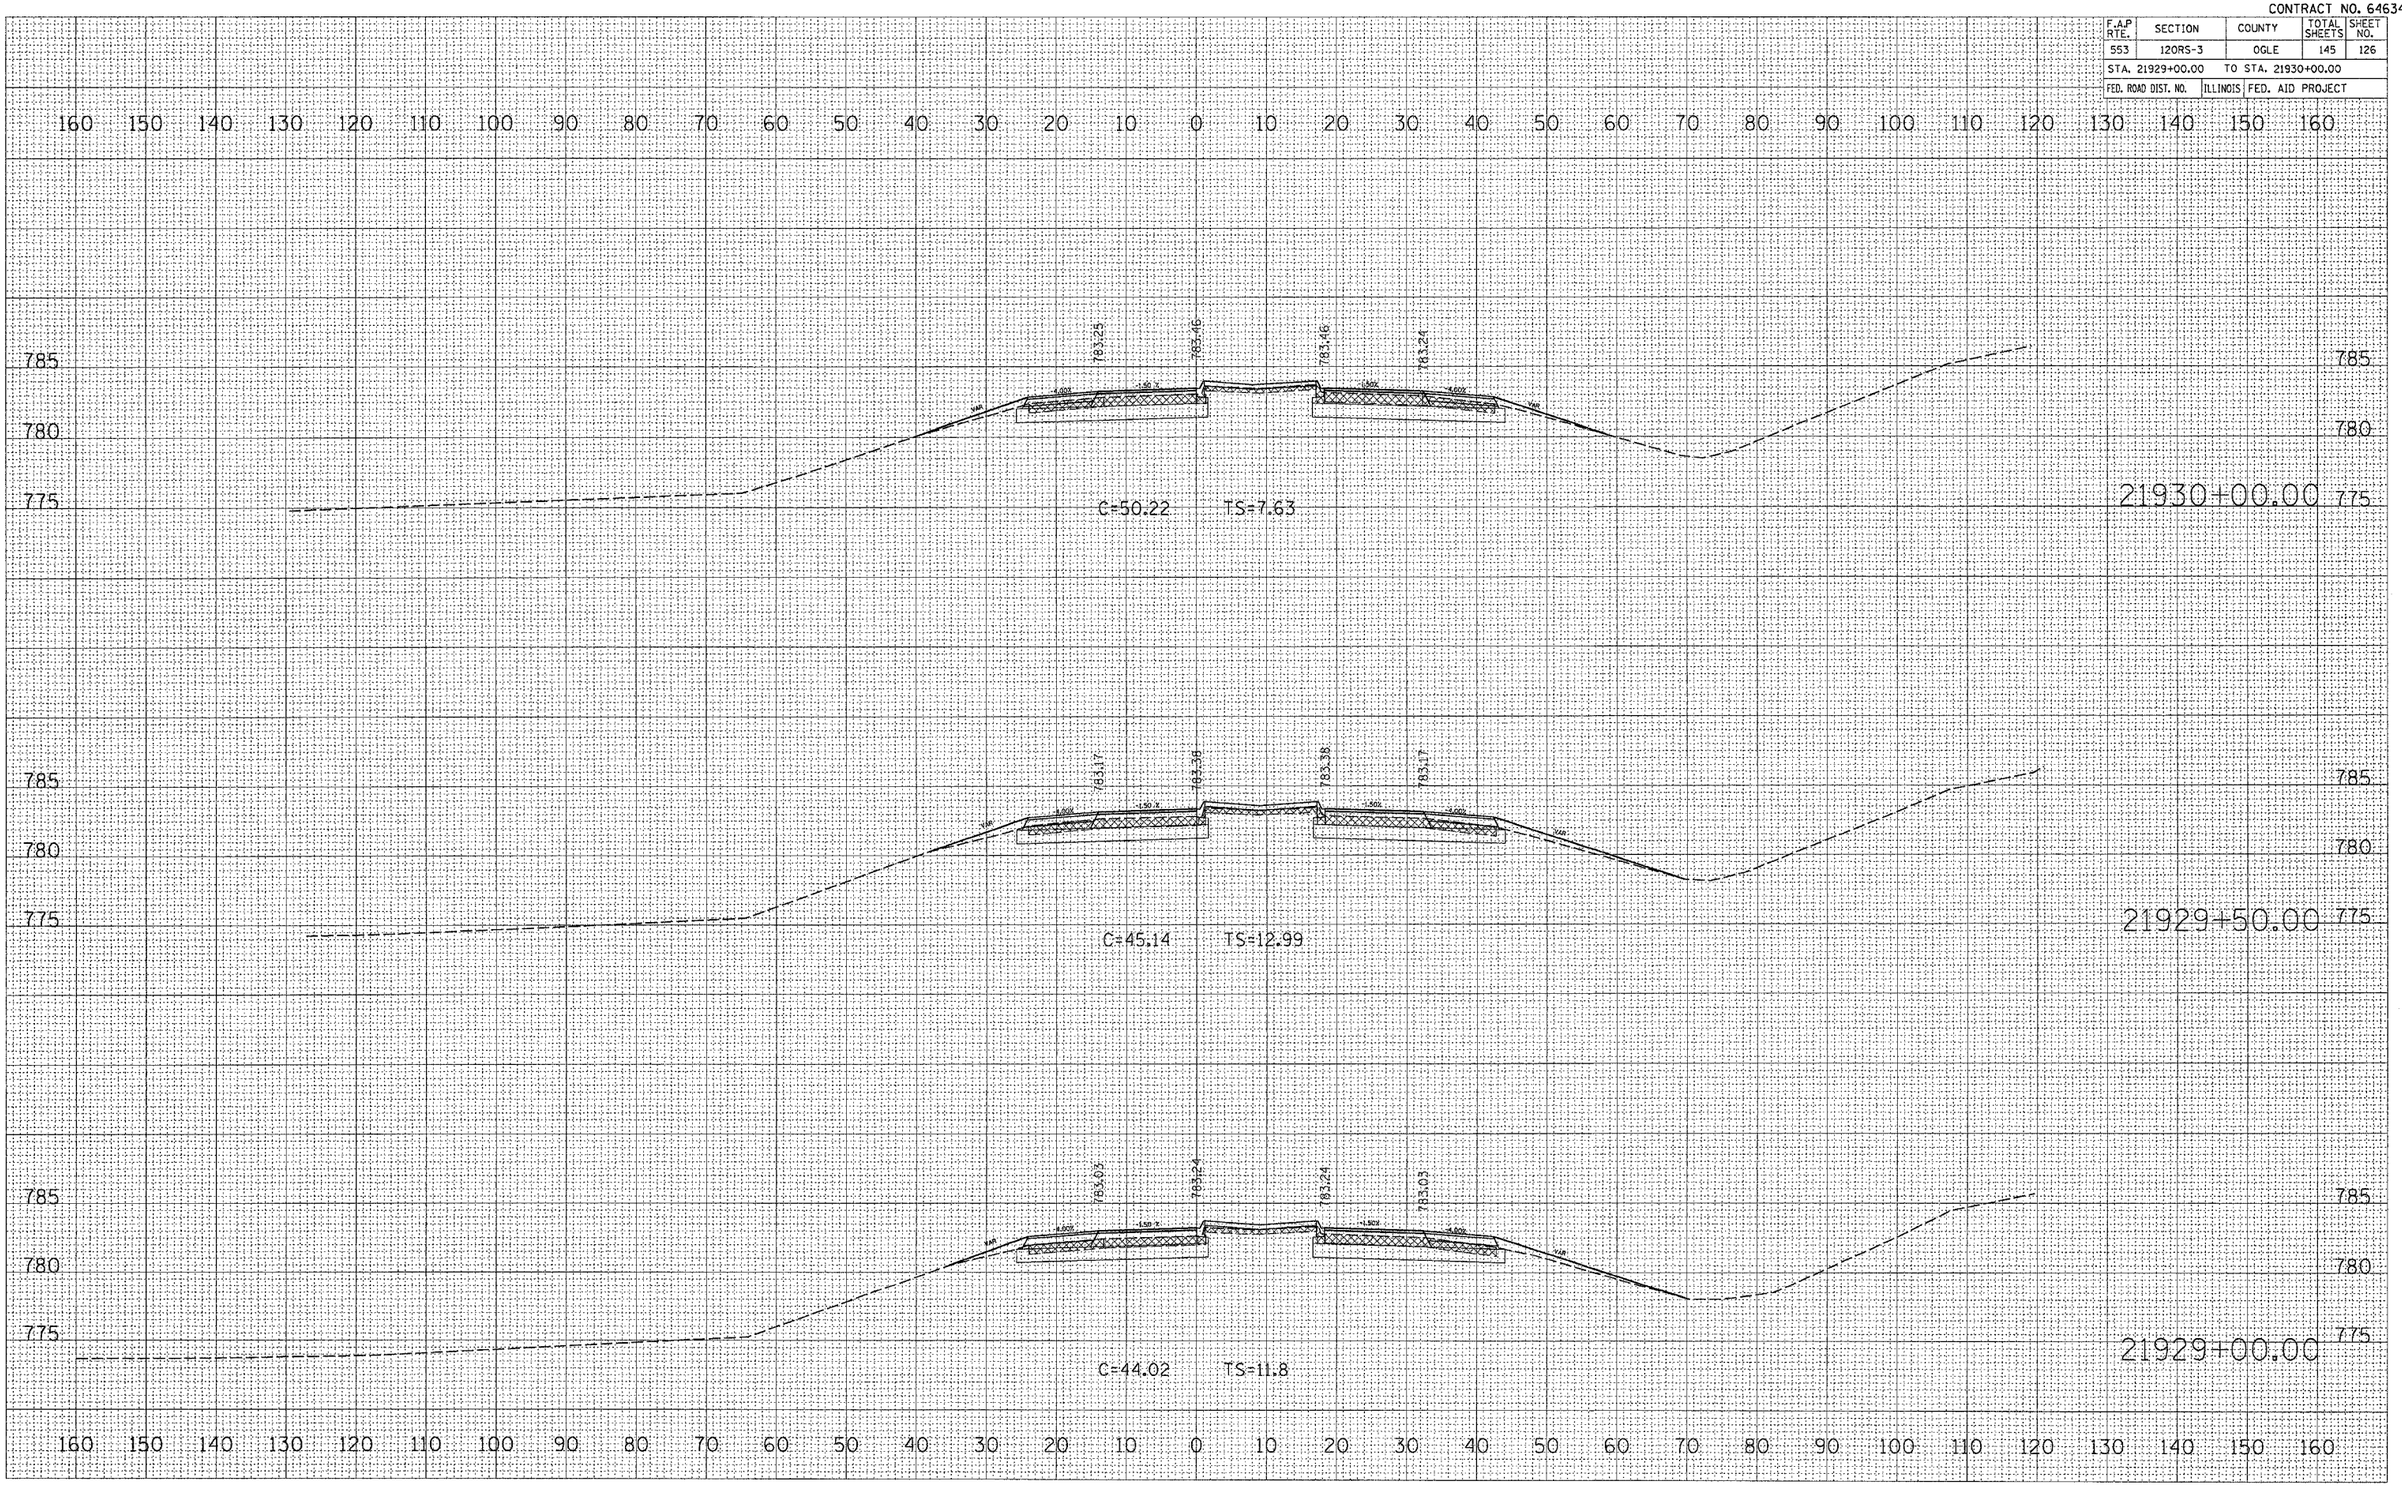

FINAL SURVEY	BY	DATE
SURVEYED		
PLOTTED		
TRAVERSE		
AREAS		
AREAS CHECKED		
NOTE BOOK		
NO.		

ORIGINAL SURVEY	BY	DATE
SURVEYED		
PLOTTED		
TRAVERSE		
AREAS		
AREAS CHECKED		
NOTE BOOK		
NO.		

PLOT DATE = Tue Mar 29 07:27:59 2005
FILE NAME = c:\pw_pw1a\p216289\d6200ml.dgn
PLOT SCALE = 10.0000 ' / IN.
REFERENCE = REF