CONTRACT NO. 64634

F.A.P RTE.	SECTION	COUNTY	TOTAL SHEETS	SHEET NO.
553	120RS-3	OGLE	145	138
STA. 21949+00.00	TO STA. 21950+00.00			
FED. ROAD DIST. NO.	ILLINOIS	FED. AID PROJECT		

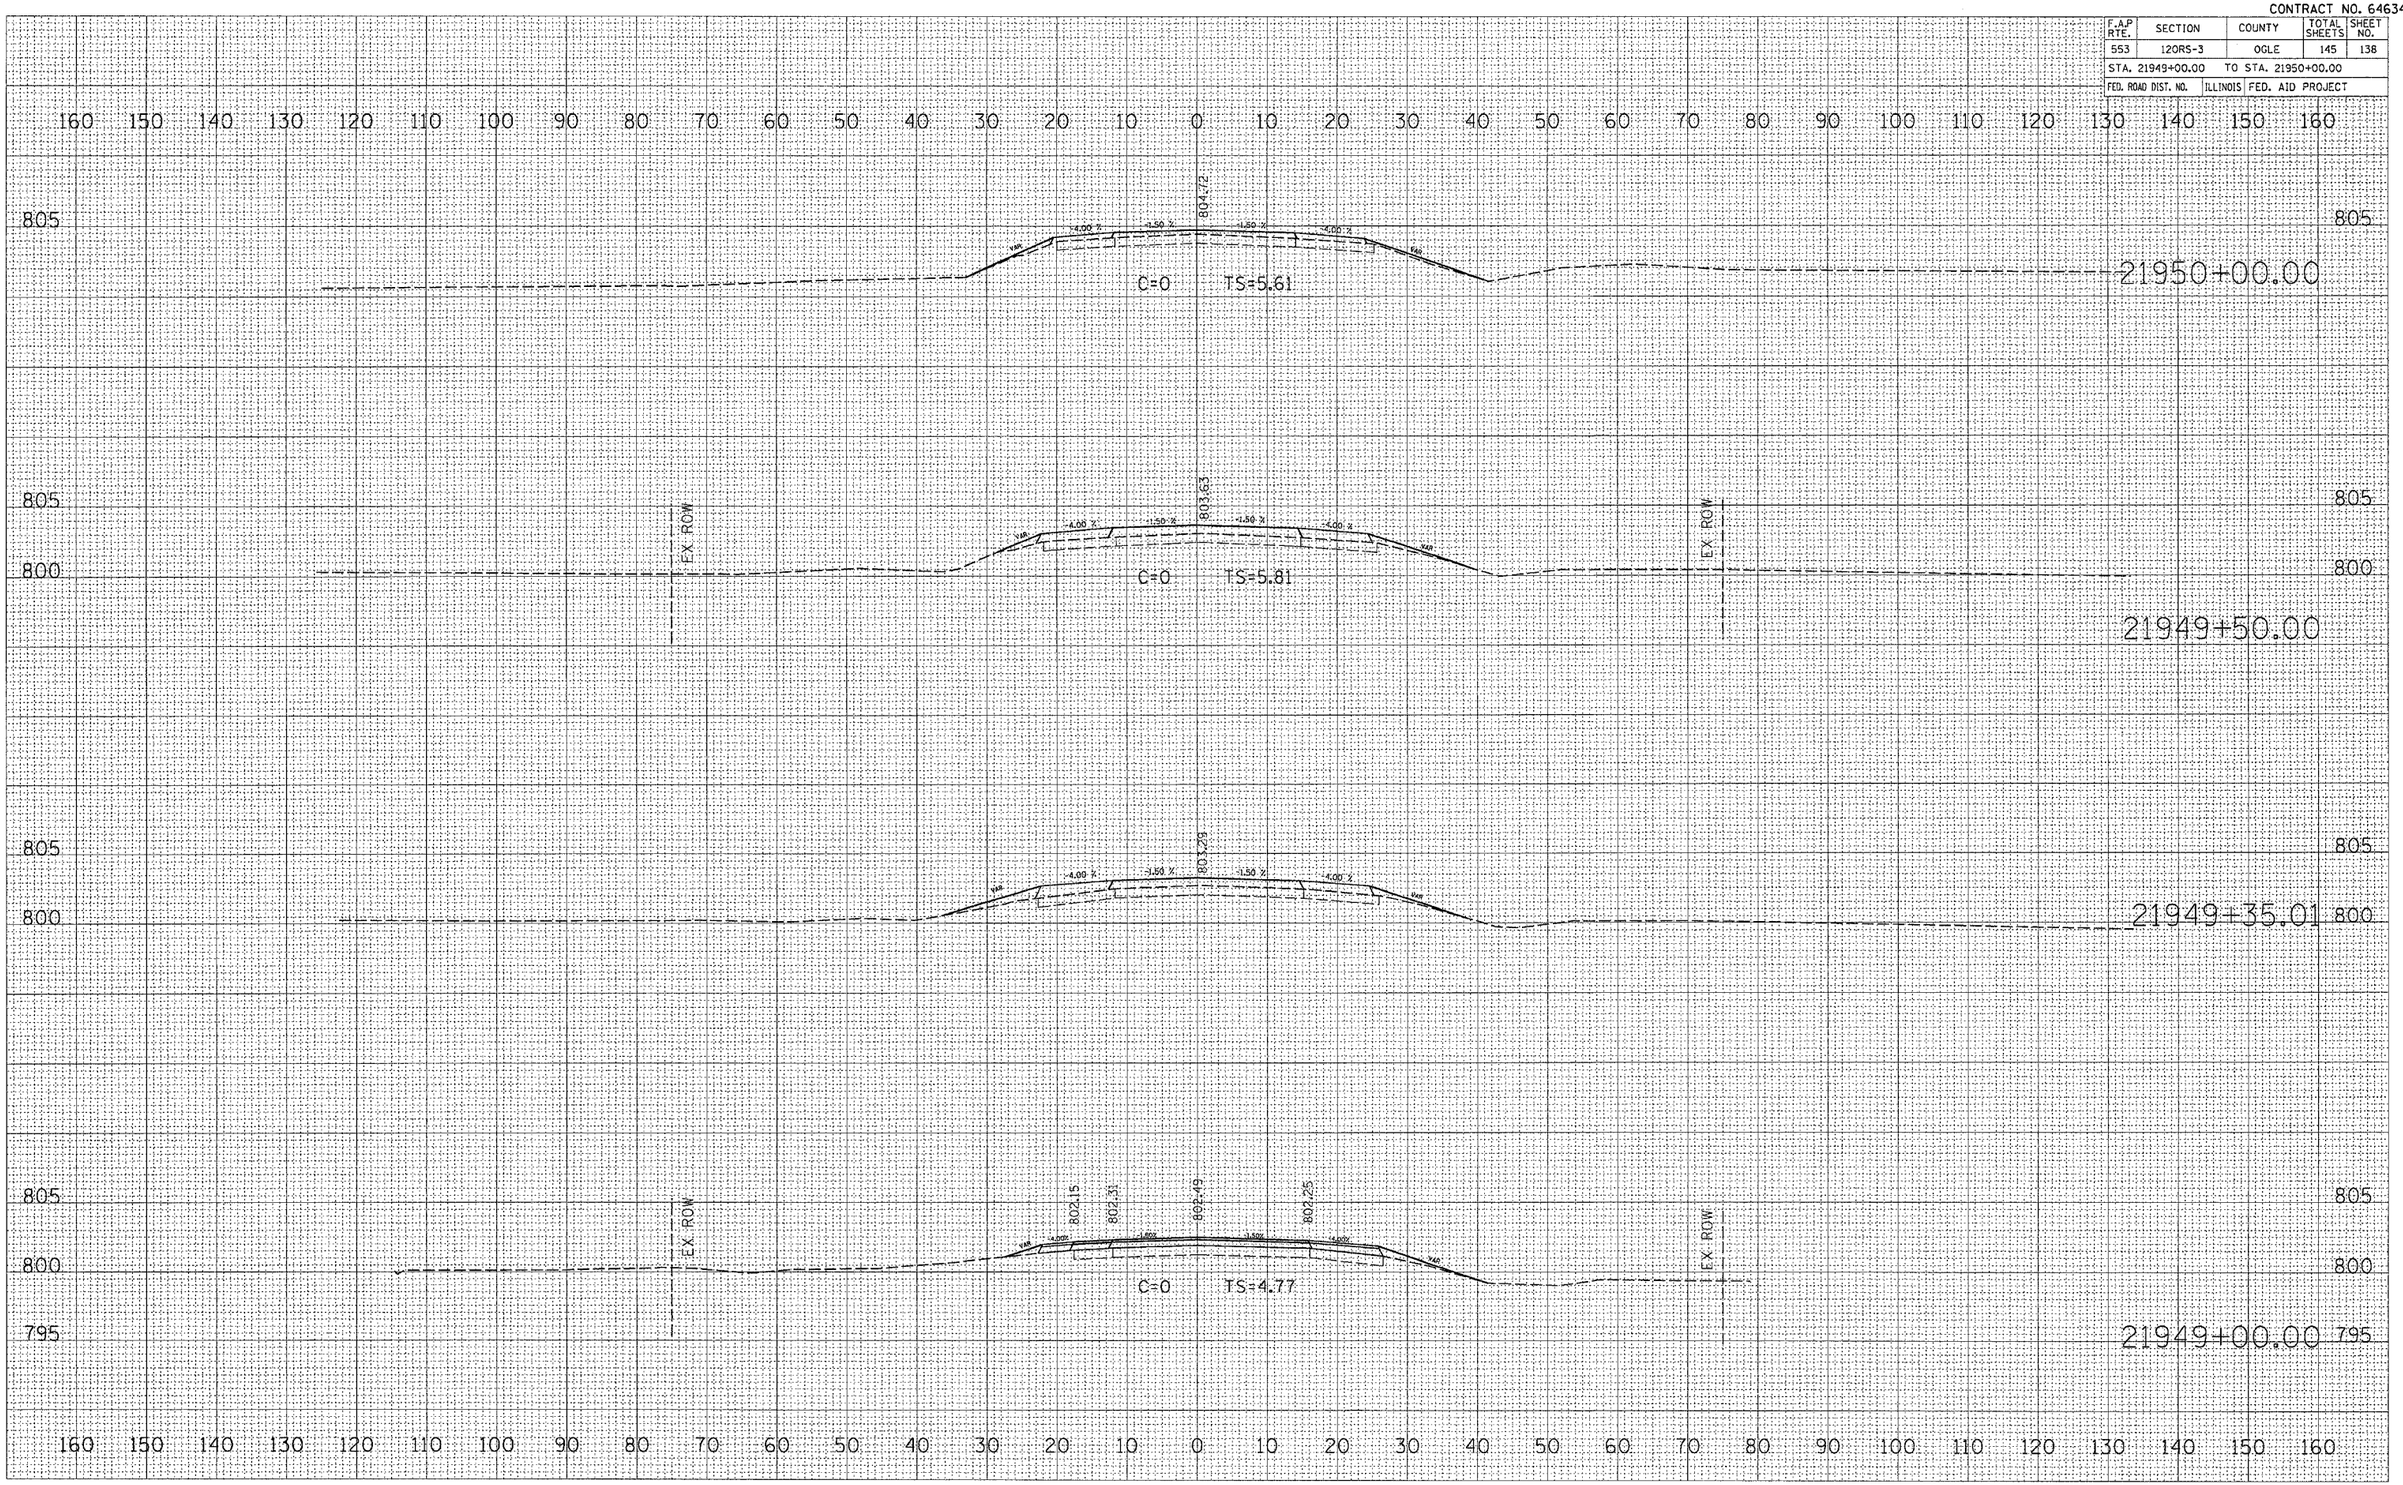

FINAL SURVEY | NOTE BOOK NO. | SURVEYED | PLOTTED | TEMPLATE | AREAS | AREAS CHECKED | BY | DATE

ORIGINAL SURVEY | NOTE BOOK NO. | SURVEYED | PLOTTED | TEMPLATE | AREAS | AREAS CHECKED | BY | DATE

PLOT DATE = Tue Mar 29 07:21:56 2005
FILE NAME = c:\projects\p216200\d16200xm1.dgn
PLOT SCALE = 10.0000 ' / IN.
REFERENCE = REF