CONTRACT NO. 64634

F.A.P RTE.	SECTION	COUNTY	TOTAL SHEETS	SHEET NO.
553	120RS-3	OGLE	145	141
STA. 31+50.00		TO STA. 32+00.00		
FED. ROAD DIST. NO.		ILLINOIS	FED. AID PROJECT	

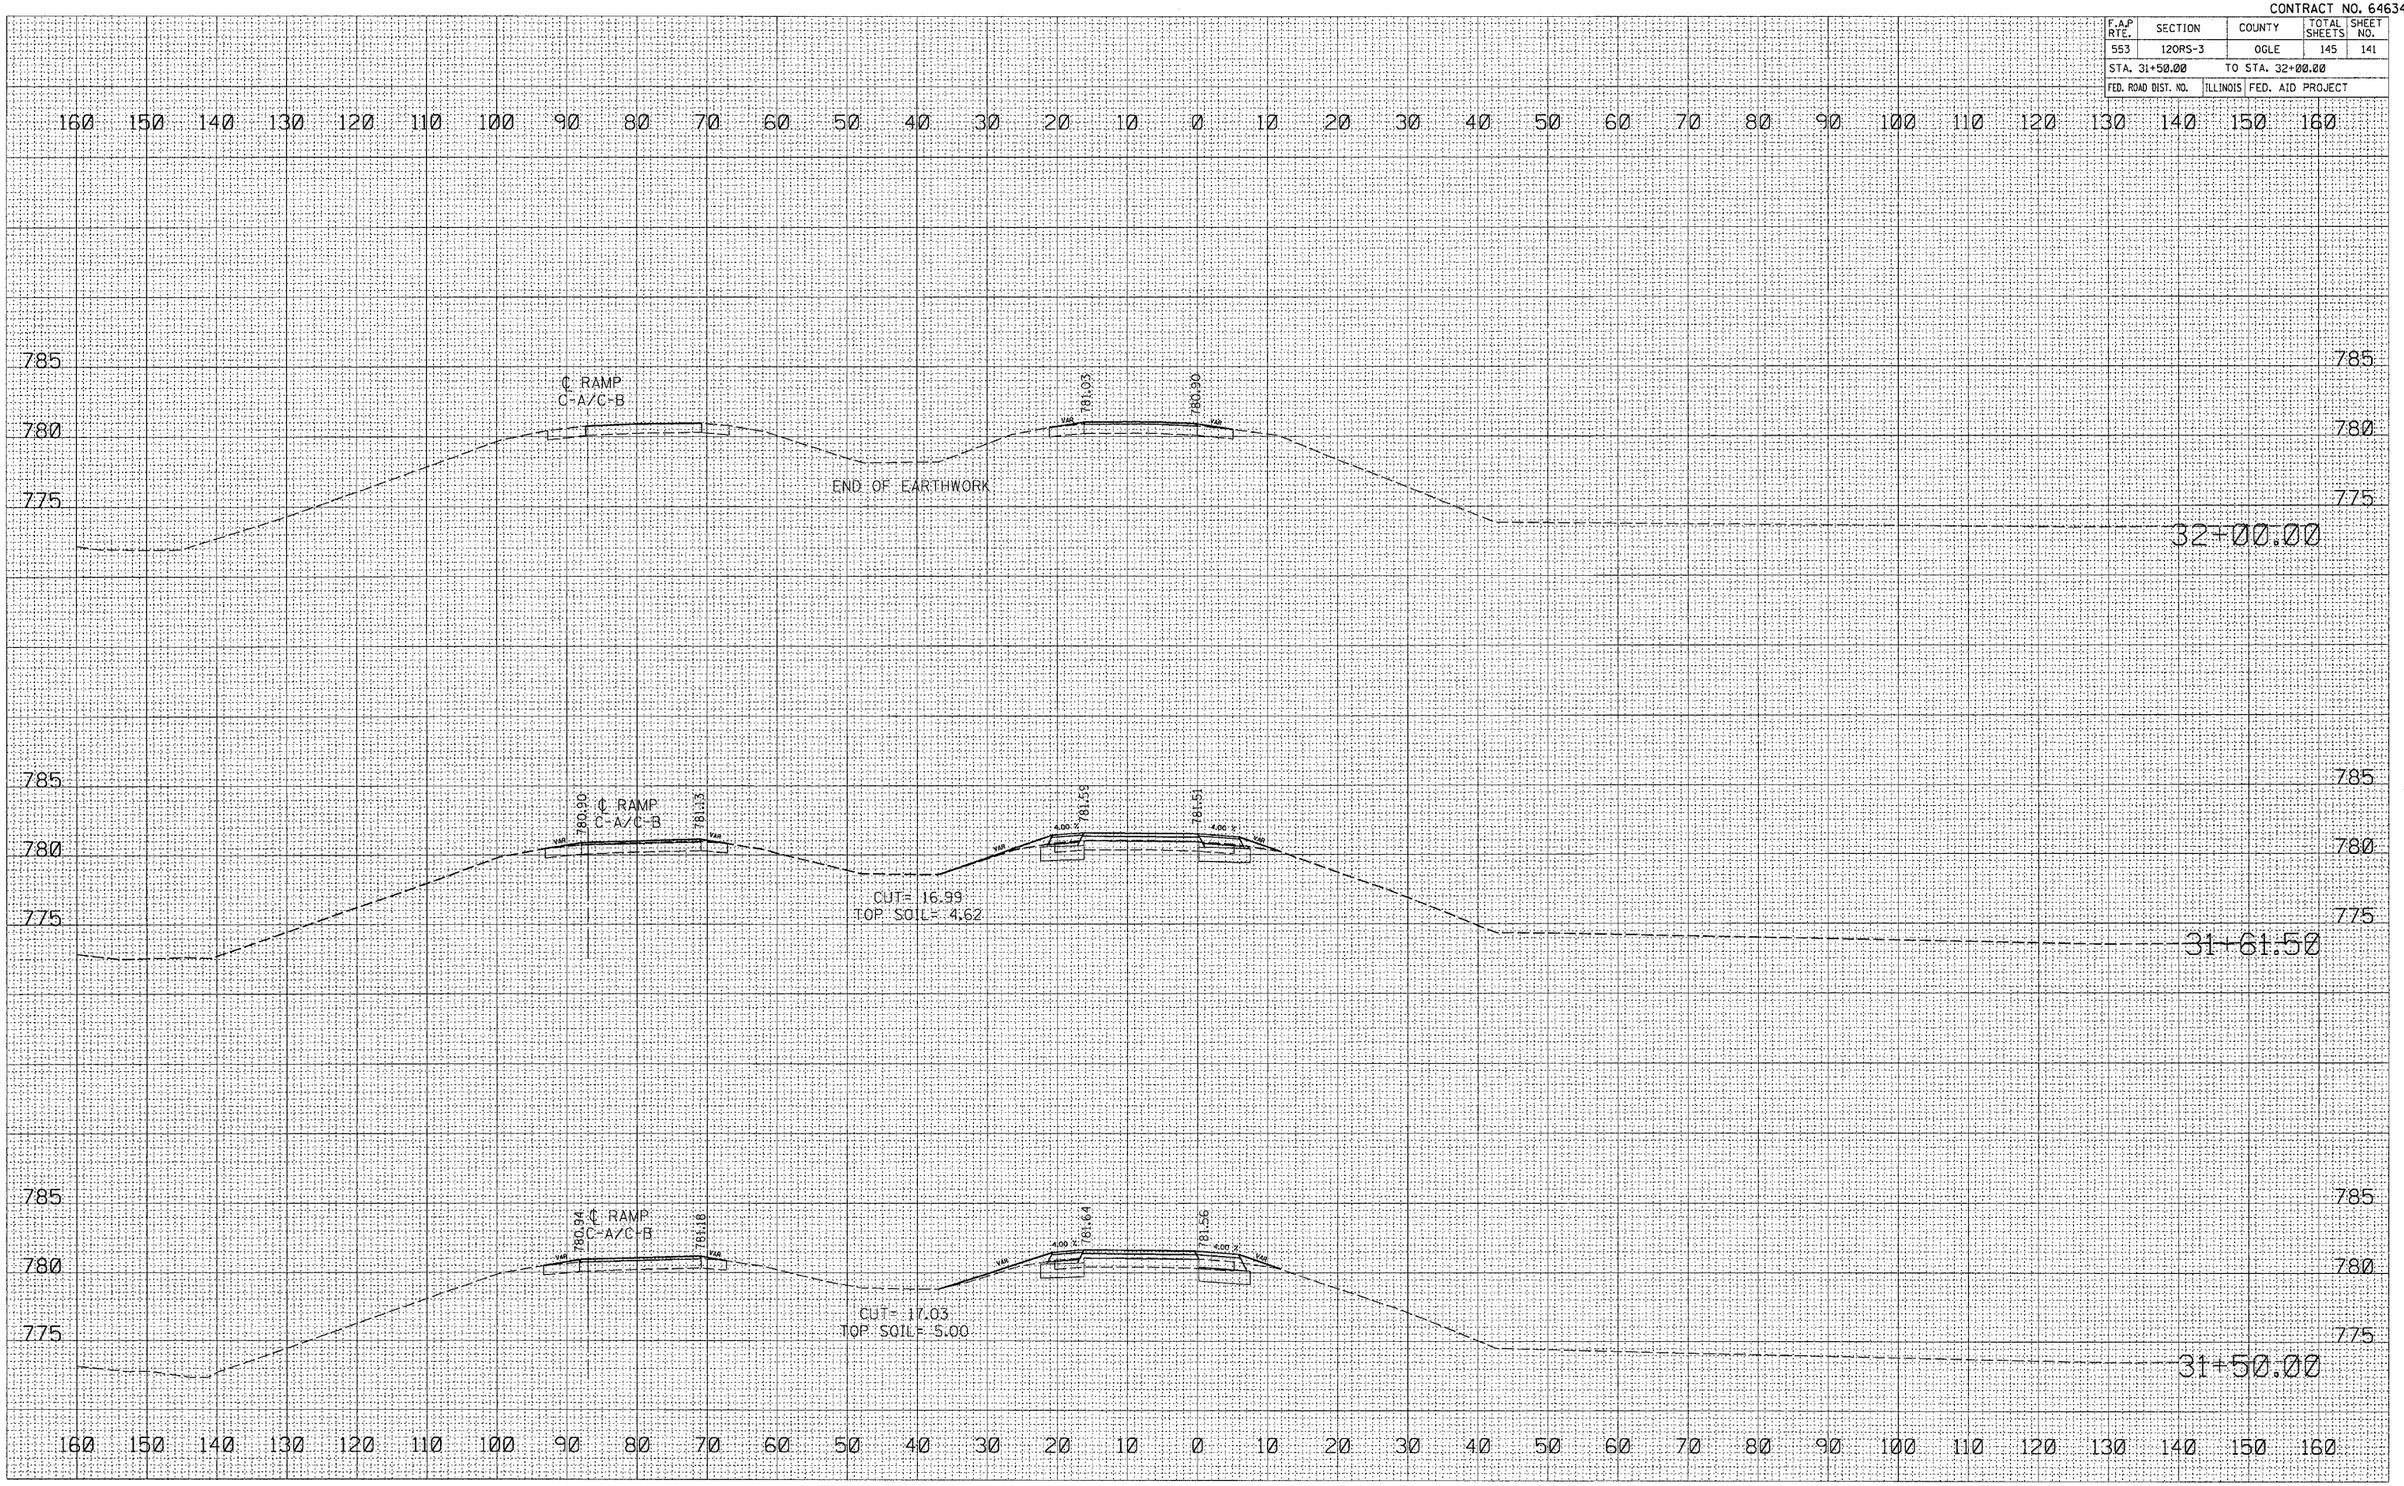

RAMP AD/BD

FINAL SURVEY	BY	DATE
NOTE BOOK	SURVEYED	
NO.	PLOTTED	
	TYPED	
	AREAS	
	AREAS CHECKED	

ORIGINAL SURVEY	BY	DATE
NOTE BOOK	SURVEYED	
NO.	PLOTTED	
	TYPED	
	AREAS	
	AREAS CHECKED	

PLOT DATE = Tue Mar 29 07:24:03 2005
FILE NAME = c:\projects\x2162001\d552001xsl.dgn
PLOT SCALE = 10.0000 ' / IN.
REFERENCE = REF