CONTRACT NO. 64A27

F.A.I. RTE.	SECTION	COUNTY	TOTAL SHEETS	SHEET NO.
80	*	BUREAU	60	49

STA. 3652+50.00 TO STA. 3654+50.00

FED. ROAD DIST. NO. | ILLINOIS | FED. AID PROJECT

* SECTION 106-5, 06-6, 06-7, 06 & 50-8PM

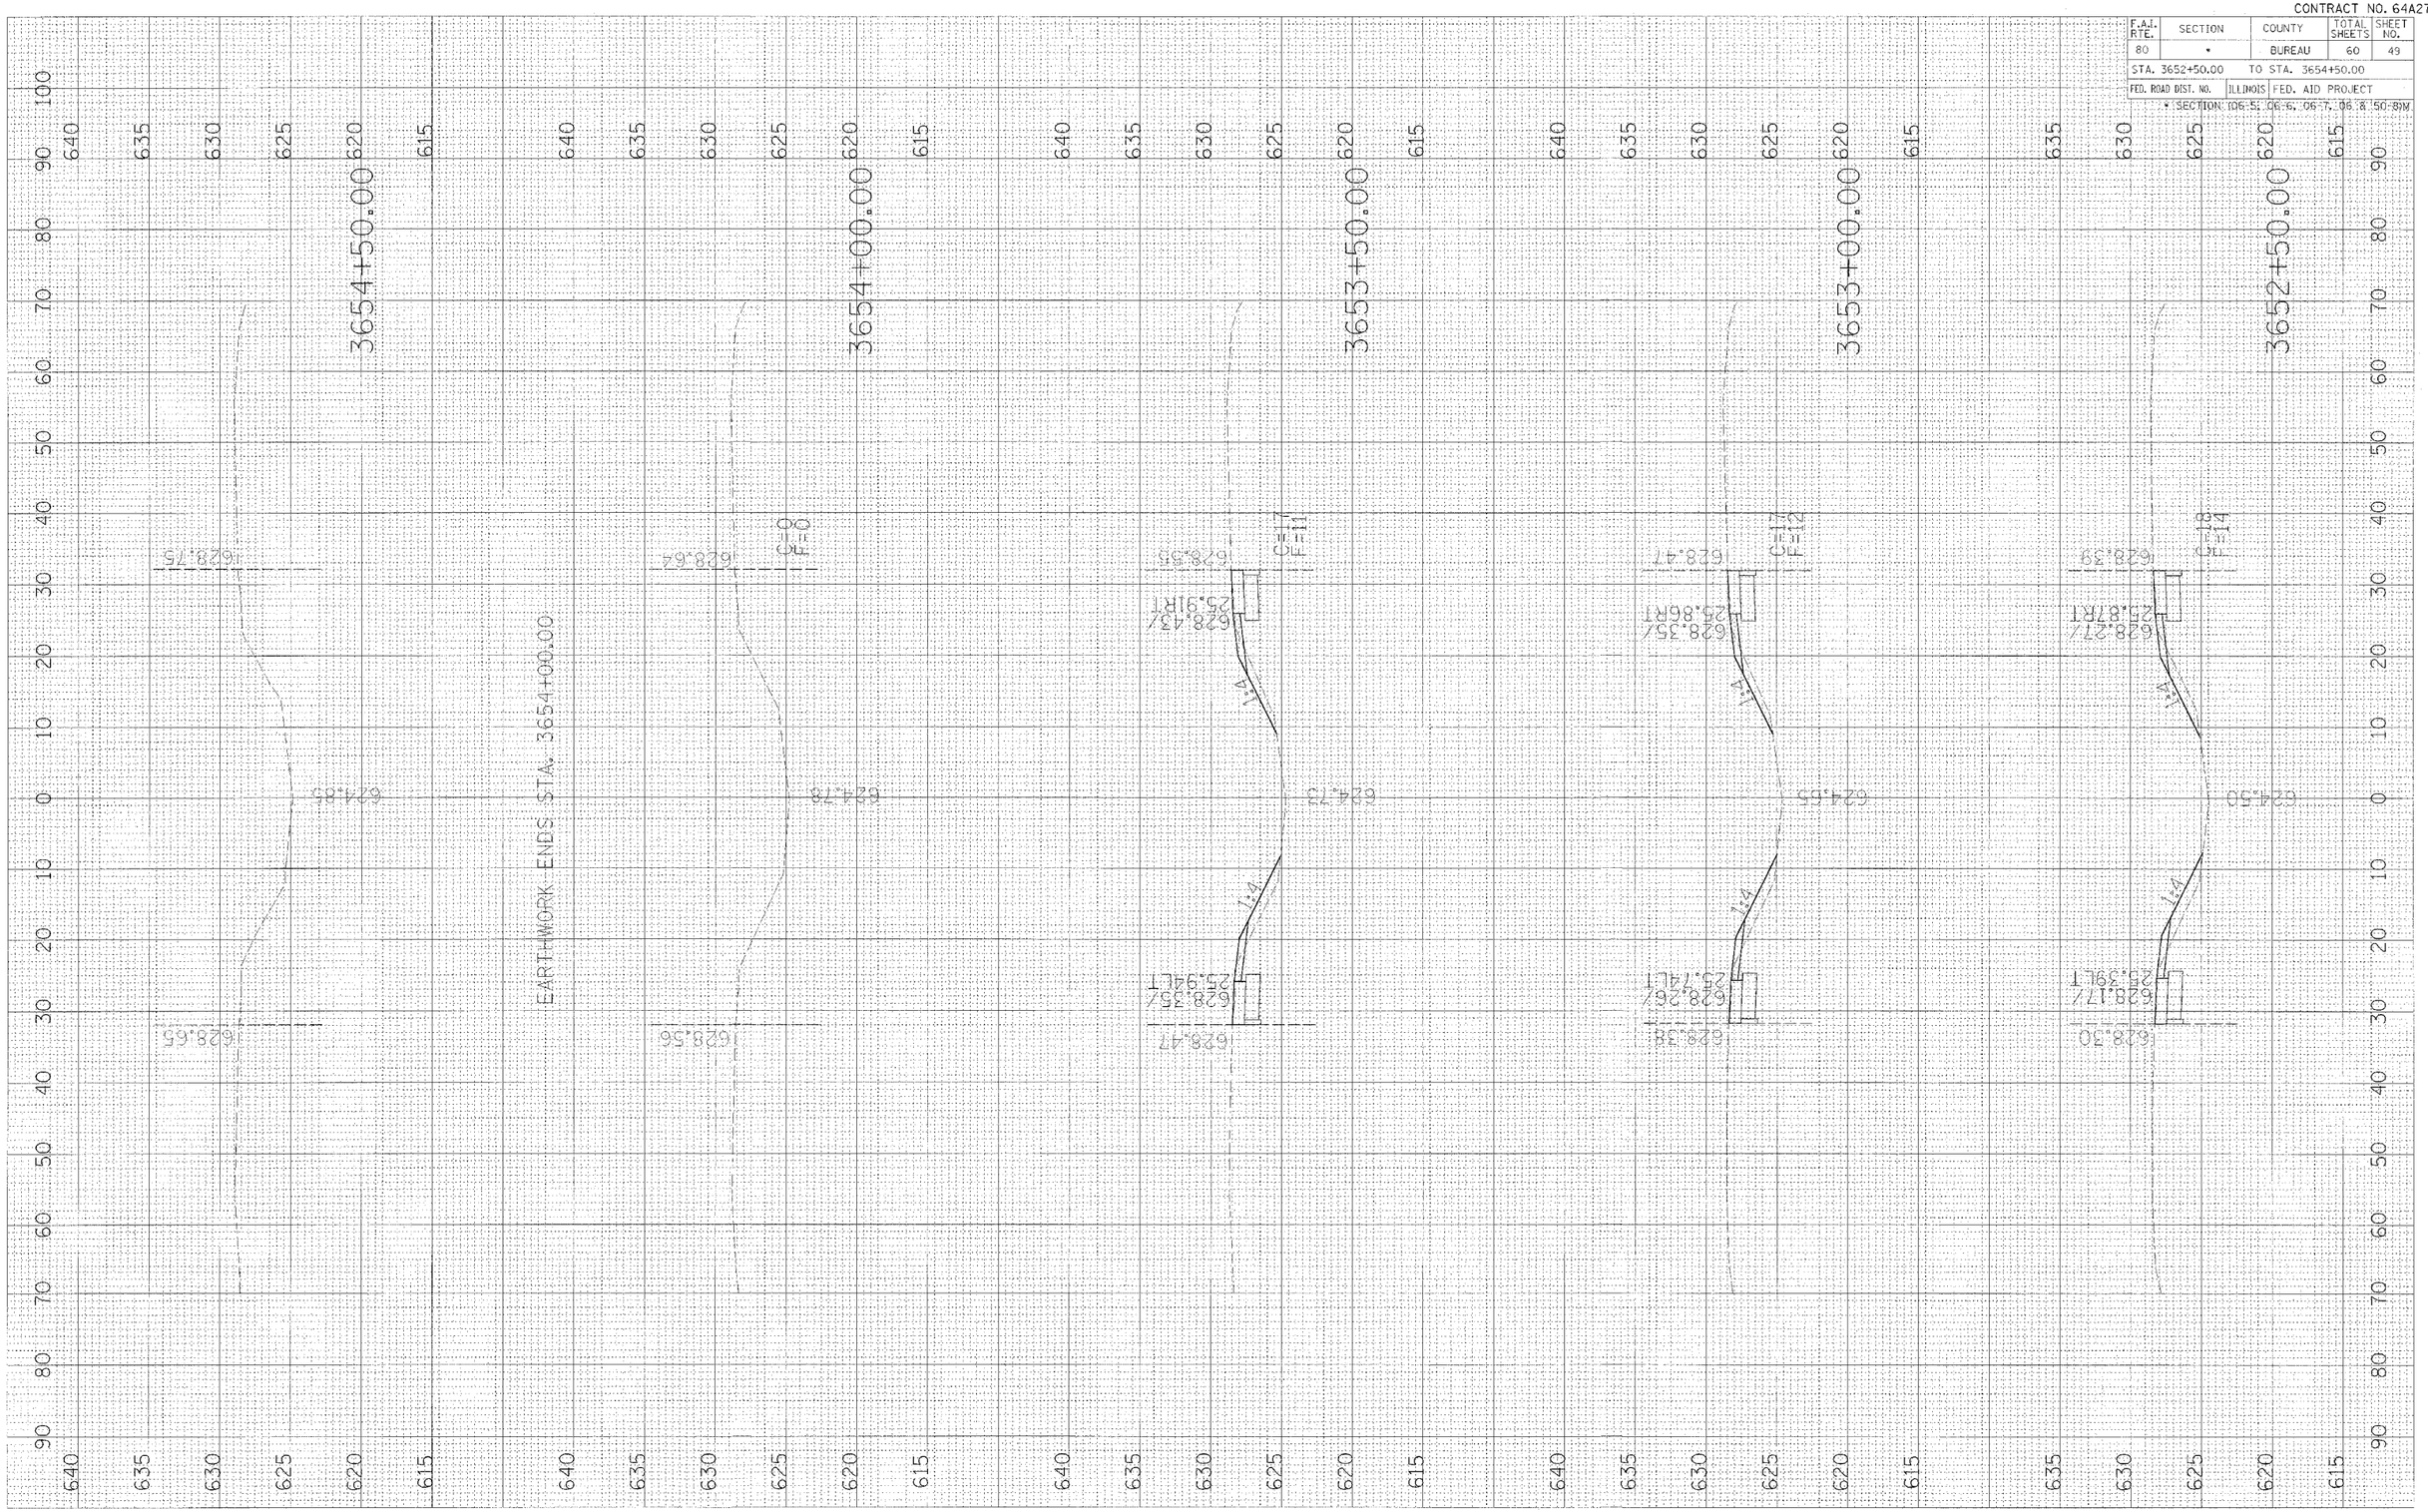

PLOT DATE = $DATE$
FILE NAME = $FILEL$
PLOT SCALE = $SCALE$