CONTRACT NO. 64A86

F.A.I. RTE.	SECTION	COUNTY	TOTAL SHEETS	SHEET NO.
39	201-1B-M-2	WINNEBAGO	13	3
STA. _____		TO STA. _____		
FED. ROAD DIST. NO.	ILLINOIS	FED. AID PROJECT		

TRAFFIC CONTROL PLAN

Refer to Standards 701400 & 701416 for additional signing and marking requirements.

Pavement Marking Tape Type III 4" (Yellow)

NB	Foot
Sta 2445+70 - 2370+78 (NB Traffic)	7492
Sta 2370+78 - 2360+78 (NB Traffic)	1000
North Crossover	550
Sta 2440+20 - 2407+80 (SB Traffic)	3240
South Crossover	514
Total	12,796

Temporary Concrete Barrier

	Foot
Sta 2445+67.5 - 2402+80	4287.5
Total	4287.5

Pavement Marking Removal

	Sq Ft
SB Edgeline (2 Crossovers)	58
NB Edgeline (2 Crossovers)	87
Total	145

Pavement Marking Tape Type III 4" (White)

SB	Foot
Sta 2465+65 - 2455+65 (Taper)	1000
Sta 2455+65 - 2445+65	1000
North Crossover	550
South Crossover	534
Total	3084

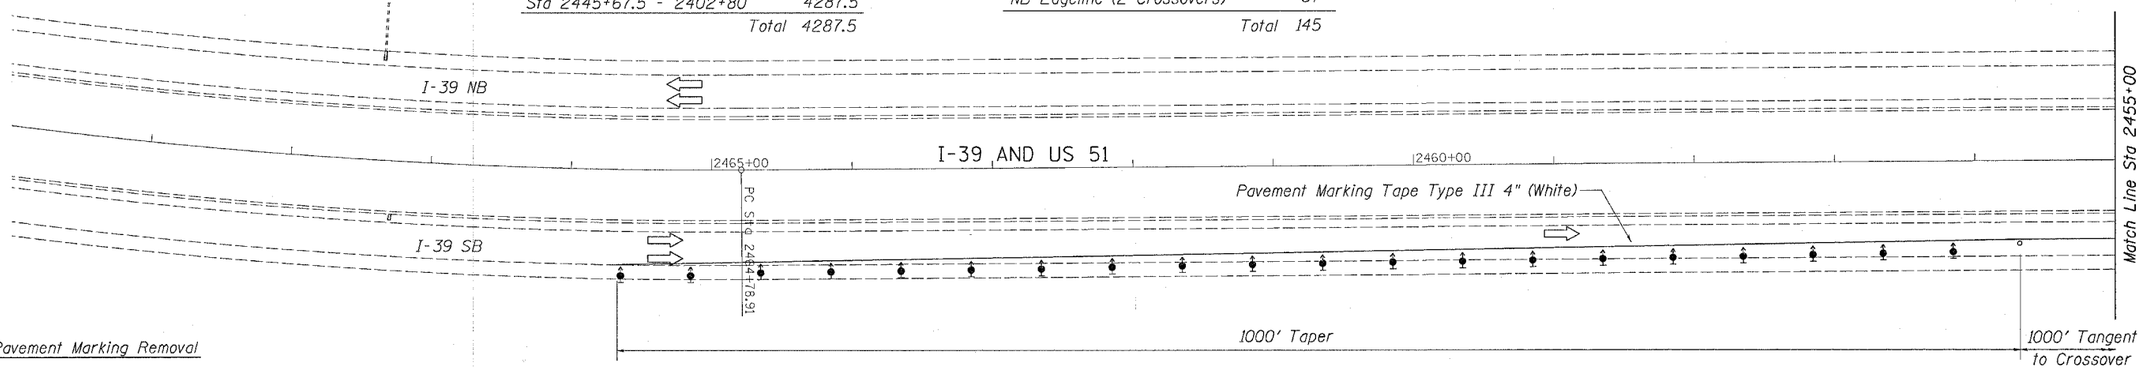

Workzone Pavement Marking Removal

	Sq Ft
Entire Project	5290
Total	5290

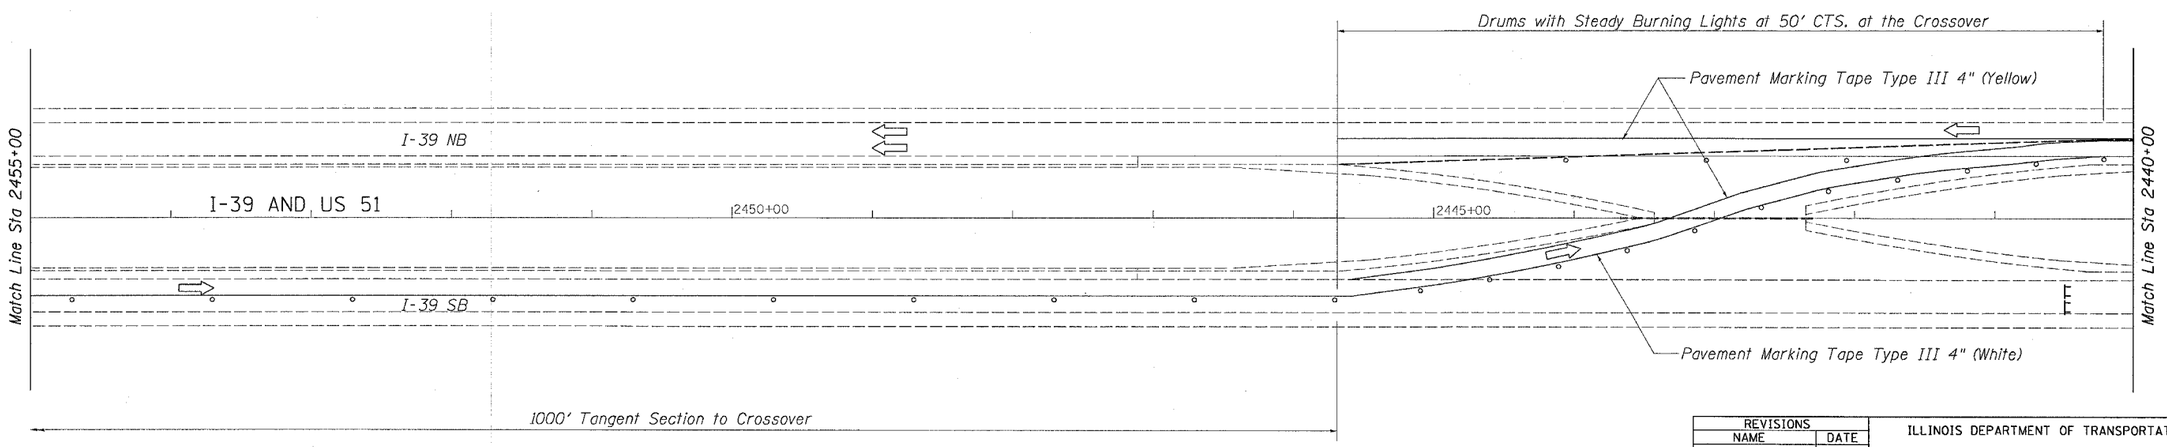

REVISIONS	
NAME	DATE

ILLINOIS DEPARTMENT OF TRANSPORTATION

SCALE: VERT. HORIZ.

DATE

DRAWN BY

CHECKED BY

PLOT DATE = Fri Jan 07 09:06:45 2005
FILE NAME = D:\SBProjects\Winnebago County\101013.dgn
PLOT SCALE = 50.0000 ' / IN.
REFERENCE = REF