F.A.I. RTE.	SECTION	COUNTY	TOTAL SHEETS	SHEET NO.
74	(72-7)R-3	PEORIA	1360	202
STA.		TO STA.		
FED. ROAD DIST. NO.		ILLINOIS	FED. AID PROJECT	

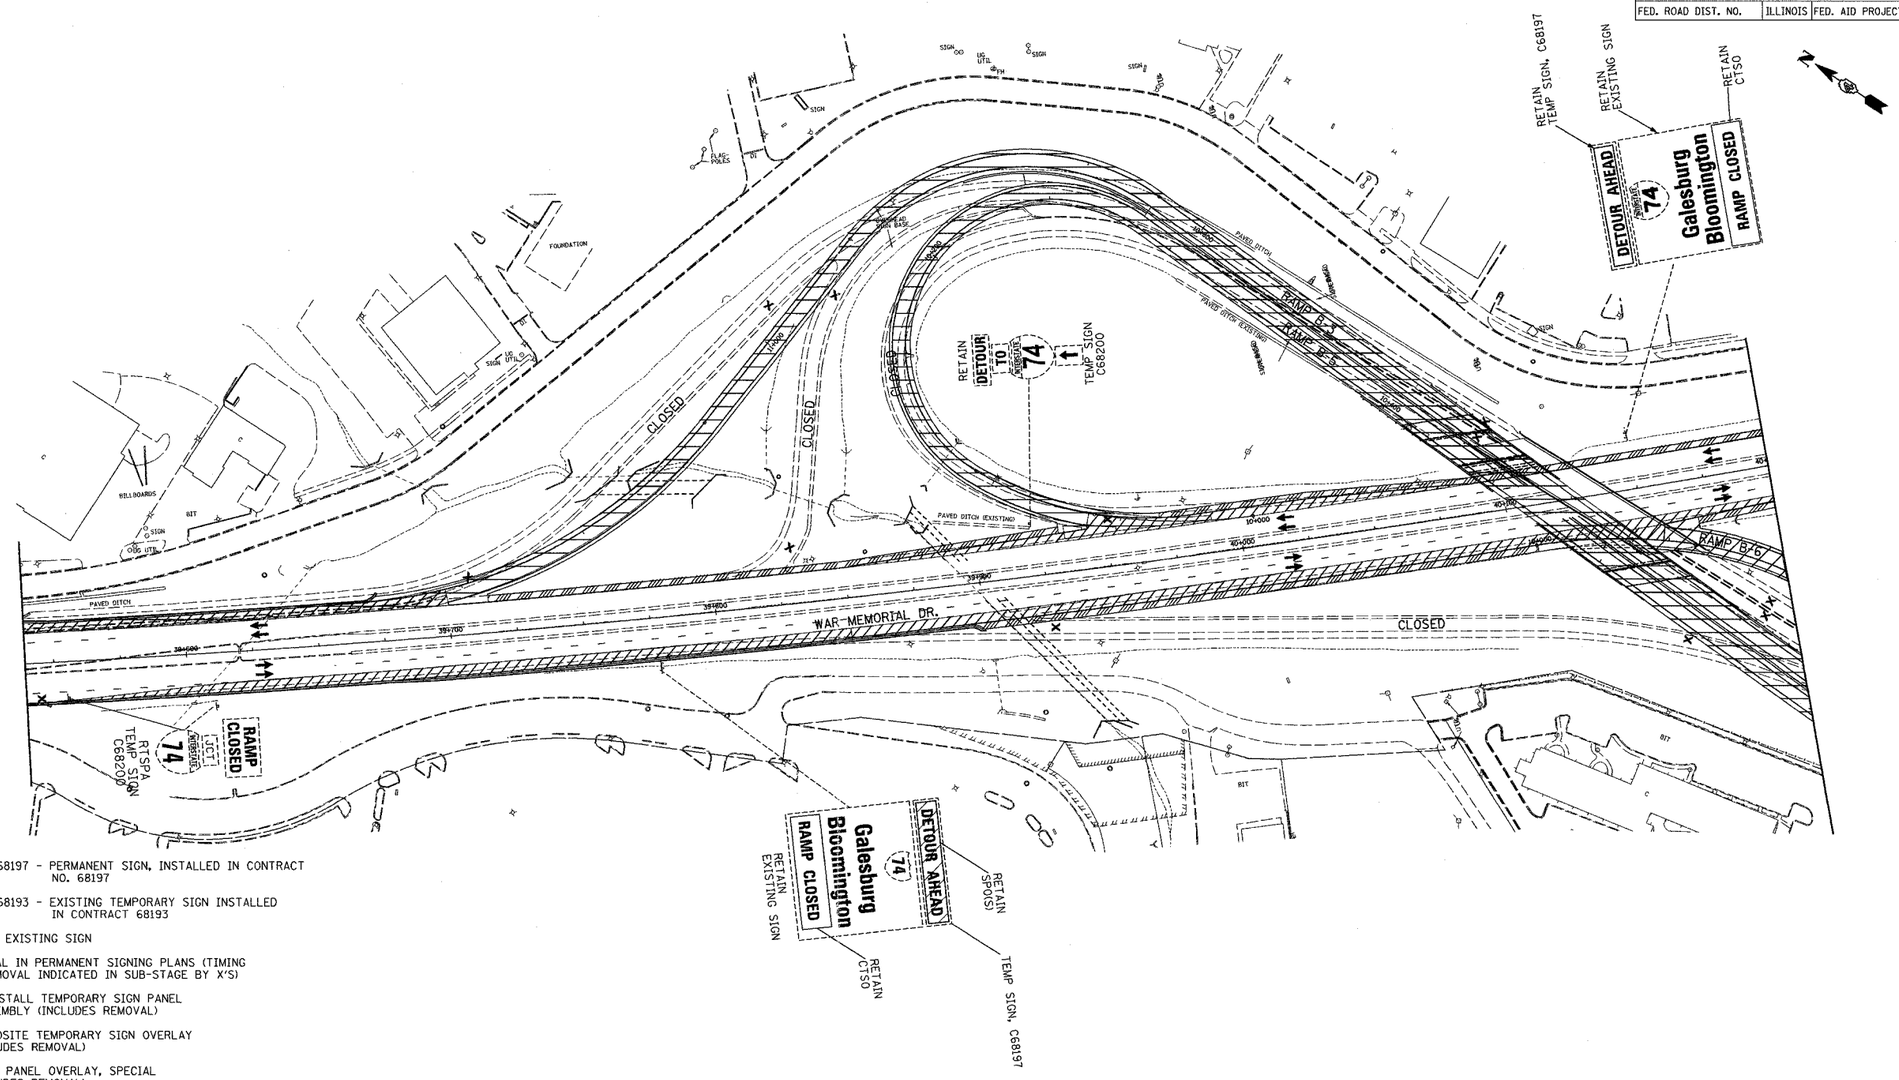

LEGEND:

PERM SIGN, C68197 - PERMANENT SIGN, INSTALLED IN CONTRACT NO. 68197

TEMP SIGN, C68193 - EXISTING TEMPORARY SIGN INSTALLED IN CONTRACT 68193

RET - RETAIN EXISTING SIGN

PSR - REMOVAL IN PERMANENT SIGNING PLANS (TIMING OF REMOVAL INDICATED IN SUB-STAGE BY X'S)

RTSPA - REINSTALL TEMPORARY SIGN PANEL ASSEMBLY (INCLUDES REMOVAL)

CTSO - COMPOSITE TEMPORARY SIGN OVERLAY (INCLUDES REMOVAL)

SPO(S) - SIGN PANEL OVERLAY, SPECIAL (INCLUDES REMOVAL)

TSPO - TEMPORARY SIGN PANEL OVERLAY (INCLUDES REMOVAL)

TSPA - TEMPORARY SIGN PANEL ASSEMBLY (INCLUDES REMOVAL)

RSPA - REMOVE SIGN PANEL ASSEMBLY

RELSPA - RELOCATE SIGN PANEL ASSEMBLY

SP - SIGN PANEL, TYPE 1, 2 OR 3 AND ASSEMBLY TYPE A OR B.

TC&P(SP) - SIGN INCLUDED IN MOT STANDARD FOR TRAFFIC CONTROL (PAID AS PART OF TRAFFIC CONTROL AND PROTECTION, SPECIAL)

TC&P(EX) - SIGN INCLUDED IN MOT STANDARD FOR TRAFFIC CONTROL AND PROTECTION (PAID AS PART OF TRAFFIC CONTROL AND PROTECTION, EXPRESSWAYS)

PARSONS TRANSPORTATION GROUP
Engineers & Planners

REVISIONS	
NAME	DATE

ILLINOIS DEPARTMENT OF TRANSPORTATION

CONCEPTUAL TEMPORARY INFORMATION SIGNING PLAN
CONTRACT 68200
STAGE 3-2

DRAWN BY CADD

DATE: 11/12/04 CHECKED BY MWP

$$$$$$$$$$$$$$$FILE$$$$$$$$$$$$$$$