F.A. RTE.	SECTION	COUNTY	TOTAL SHEETS	SHEET NO.
74	(72-7)R-3	PEORIA	1360	372
STA.		TO STA.		
FED. ROAD DIST. NO.		ILLINOIS	FED. AID PROJECT	

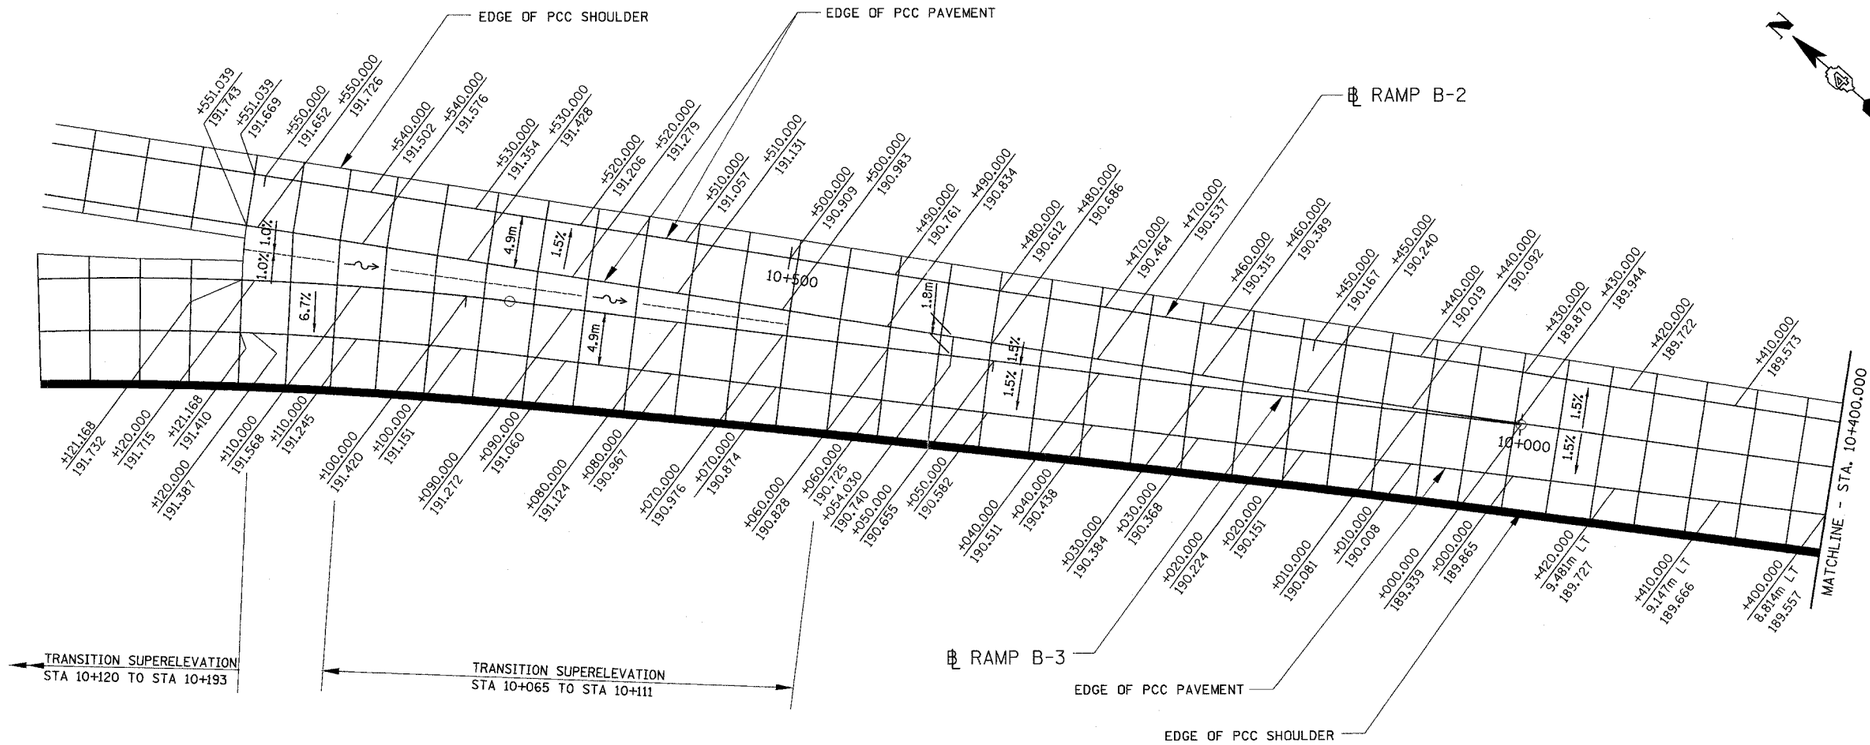

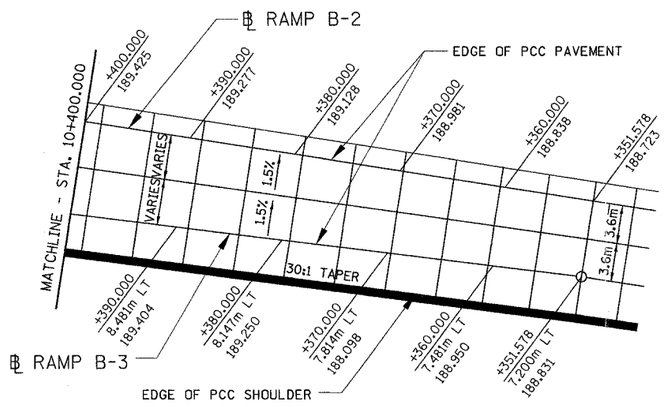

10 m 0 20 m

1 : 250

REVISIONS	
NAME	DATE

PARSONS TRANSPORTATION GROUP
Engineers and Planners

ILLINOIS DEPARTMENT OF TRANSPORTATION

GORE DETAILS

FAI ROUTE 74 (I-74) (WB)

RAMP B-2/B-3

DRAWN BY CADD

DATE 11/12/04 CHECKED BY MWP

P:\643996\CIVIL\SHTWB\RG00B4-1AWB.DGN