F.A. RTE.	SECTION	COUNTY	TOTAL SHEETS	SHEET NO.
74	(72-7)R-3	PEORIA	1360	397
STA.		TO STA.		
FED. ROAD DIST. NO.		ILLINOIS	FED. AID PROJECT	

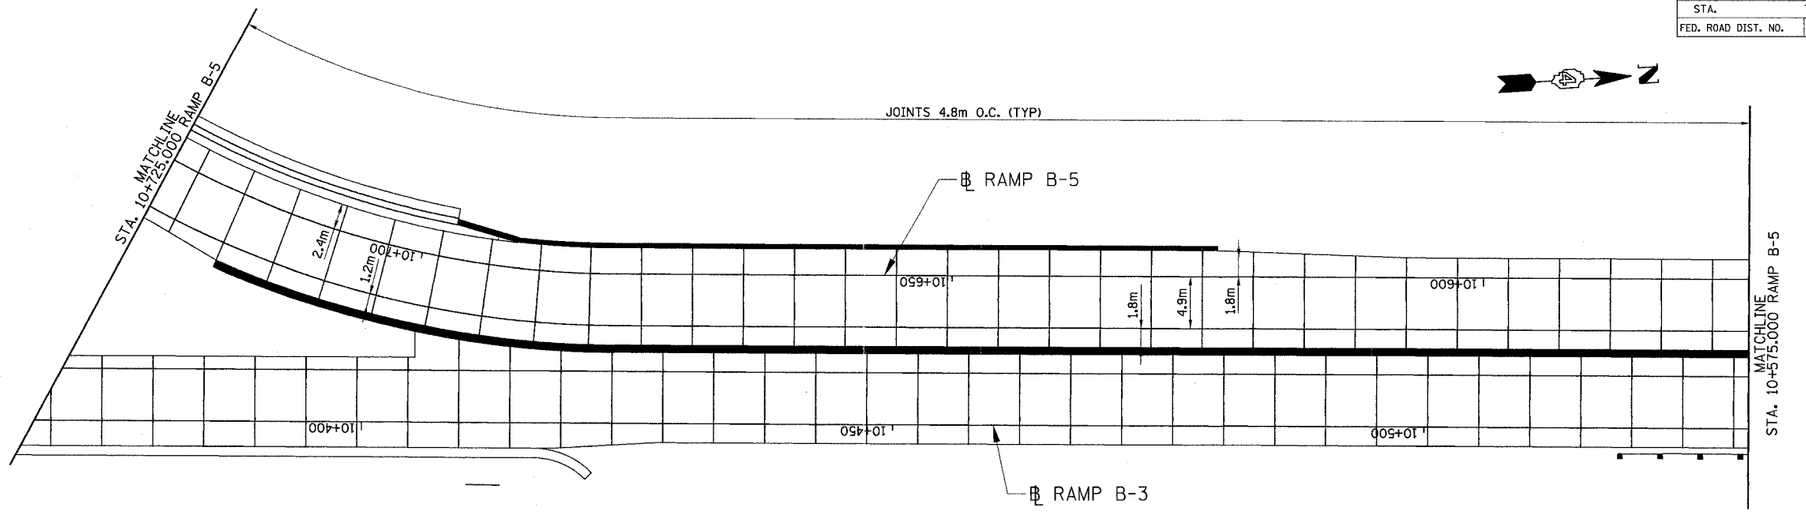

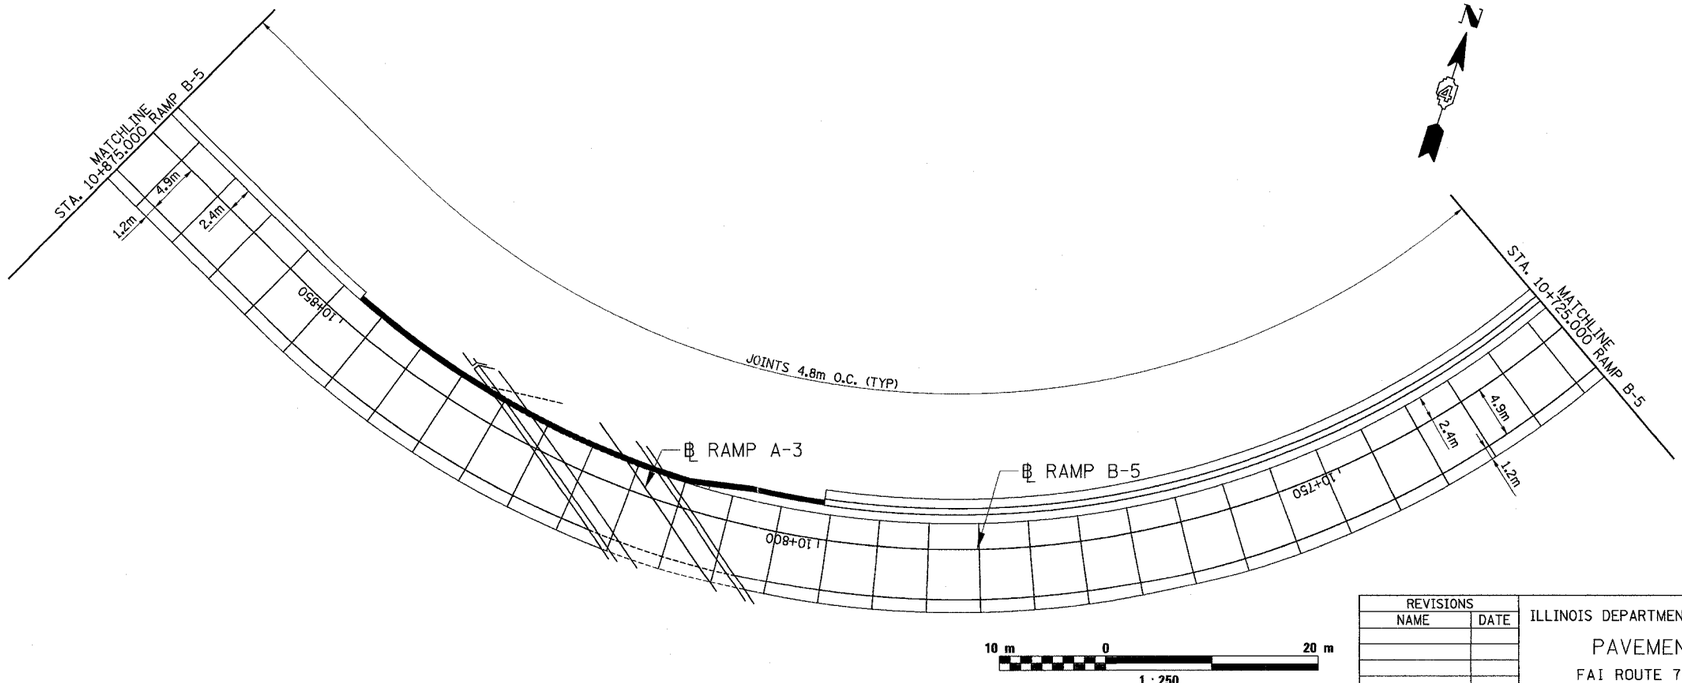

10 m 0 20 m

1 : 250

PARSONS TRANSPORTATION GROUP
Engineers and Planners

REVISIONS	
NAME	DATE

ILLINOIS DEPARTMENT OF TRANSPORTATION

PAVEMENT JOINTS

FAI ROUTE 74 (I-74) (WB)

RAMP B-5

DRAWN BY CADD

DATE 11/12/04 CHECKED BY MWP

P:\643996\CIVIL\SHTWB\pj0021-1aWB.dgn