F.A. RTE.	SECTION	COUNTY	TOTAL SHEETS	SHEET NO.
74	(72-TIR-3	PEORIA	1360	829
STA.		TO STA.		
FED. ROAD DIST. NO.	ILLINOIS	FED. AID PROJECT		

BY	DATE
SURVEYED	
DATE	
TEMPLATE	
AREAS CHECKED	
NOTE BOOK	
NO.	

FINAL SURVEY

PARSONS TRANSPORTATION GROUP
Engineers and Planners

BY	DATE
SURVEYED	
DATE	
TEMPLATE	
AREAS CHECKED	
NOTE BOOK	
NO.	

GRADING SURVEY

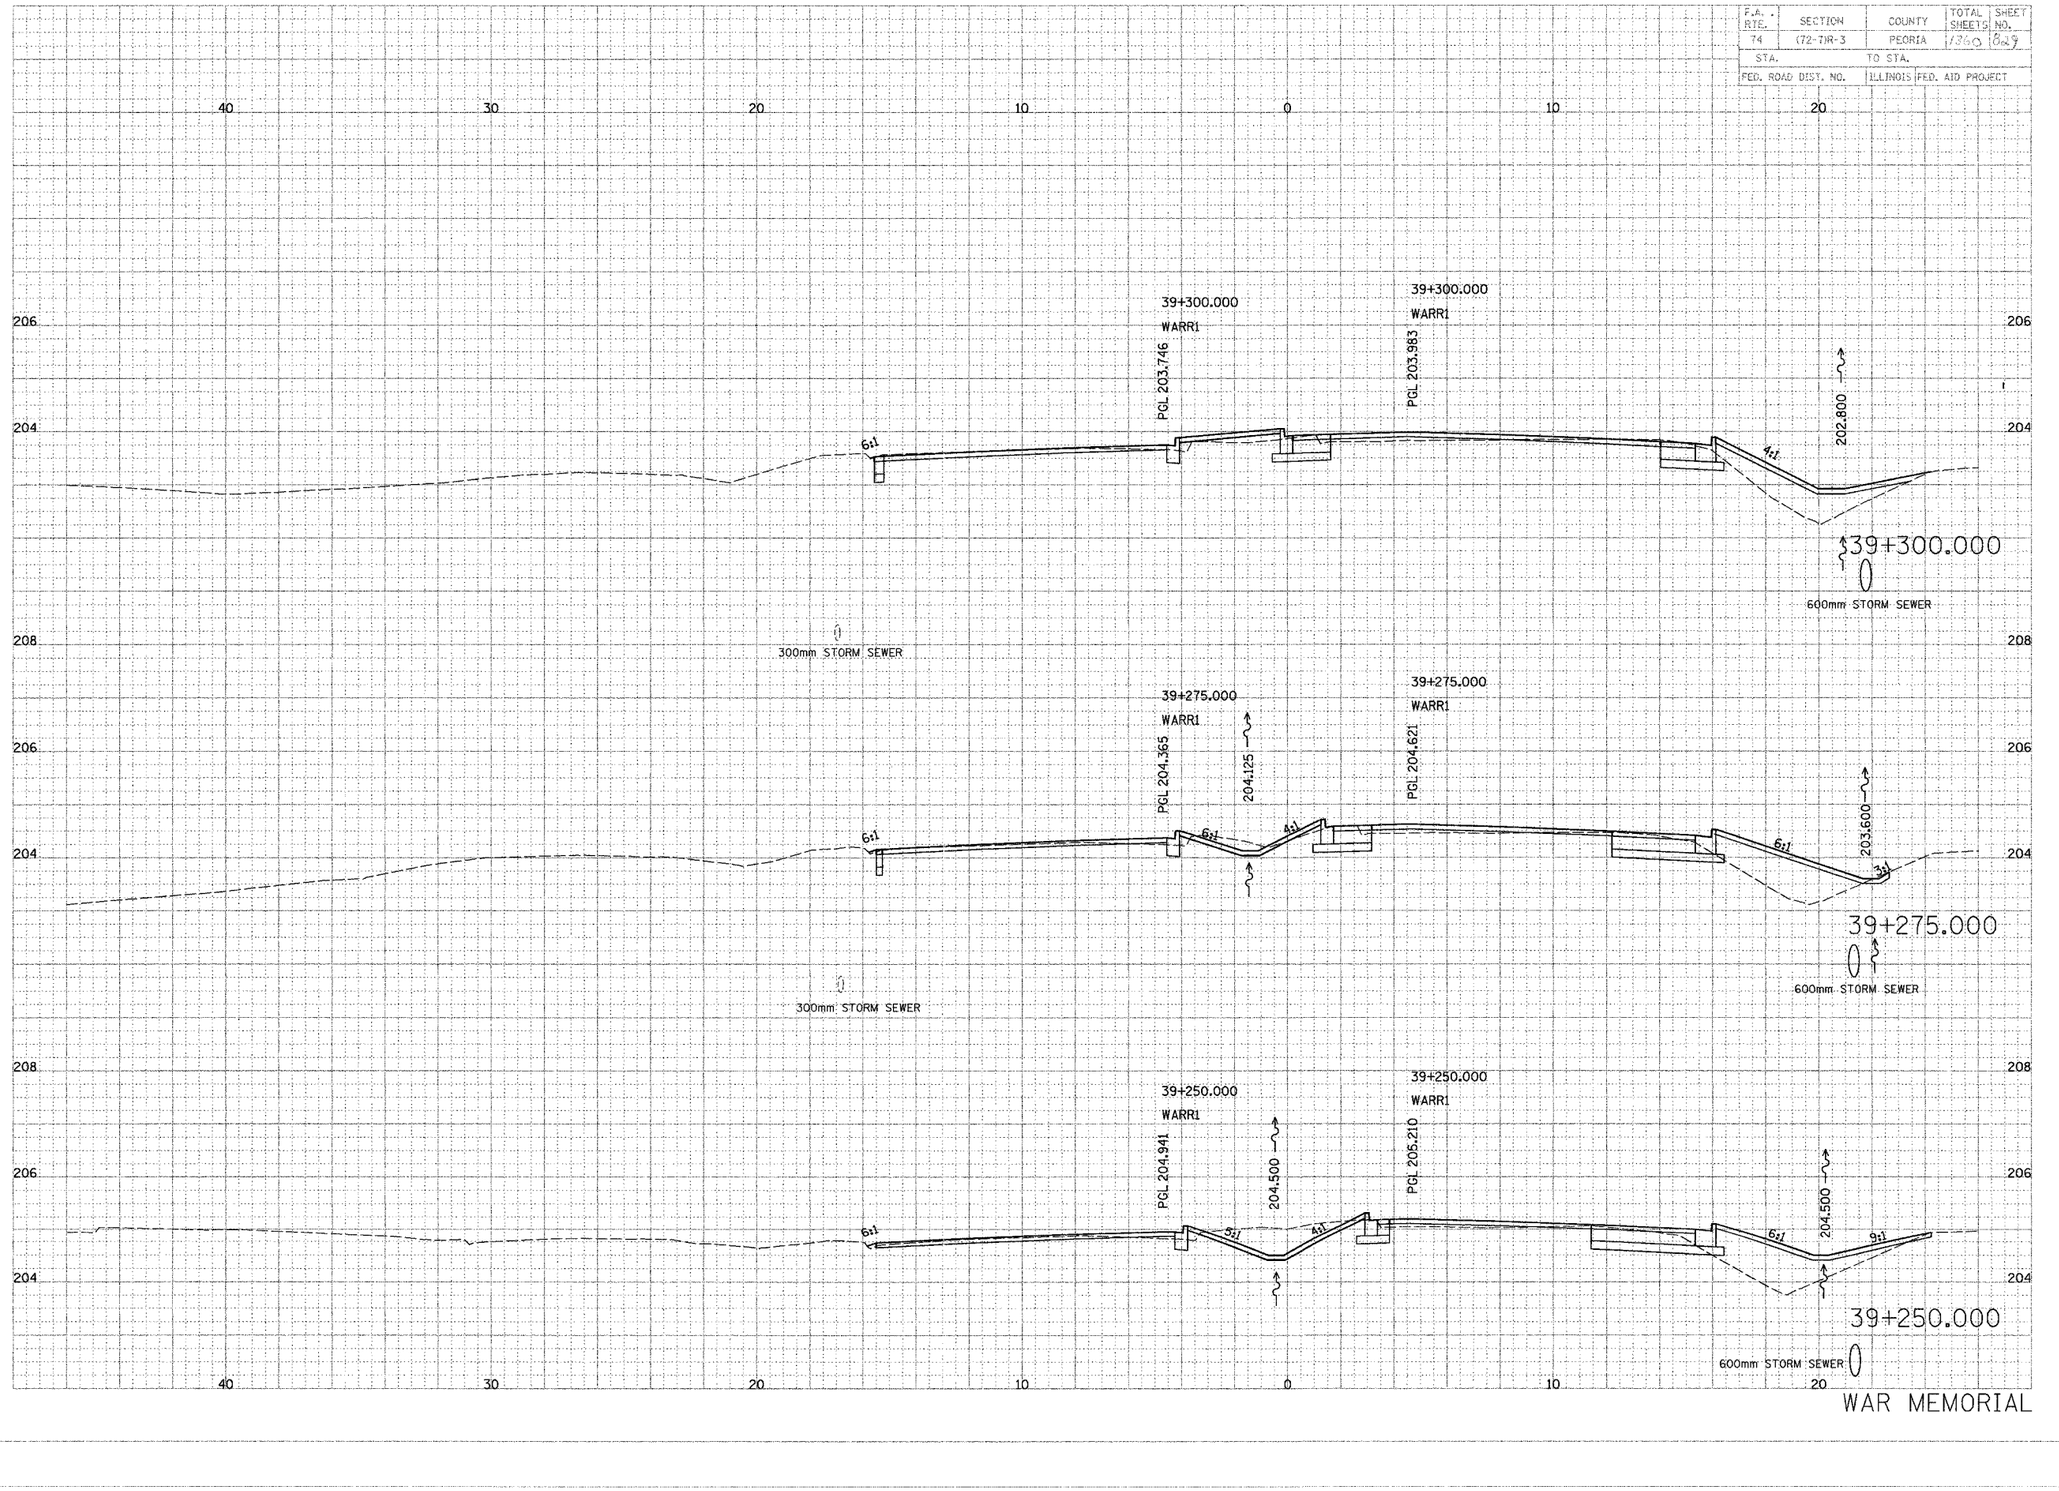

WAR MEMORIAL