F.A. RTE.	SECTION	COUNTY	TOTAL SHEETS	SHEET NO.
74	(72-7WR-3	PEORIA	1303	883
STA.		TO STA.		
FED. ROAD DIST. NO.		ILLINOIS	FED. AID PROJECT	

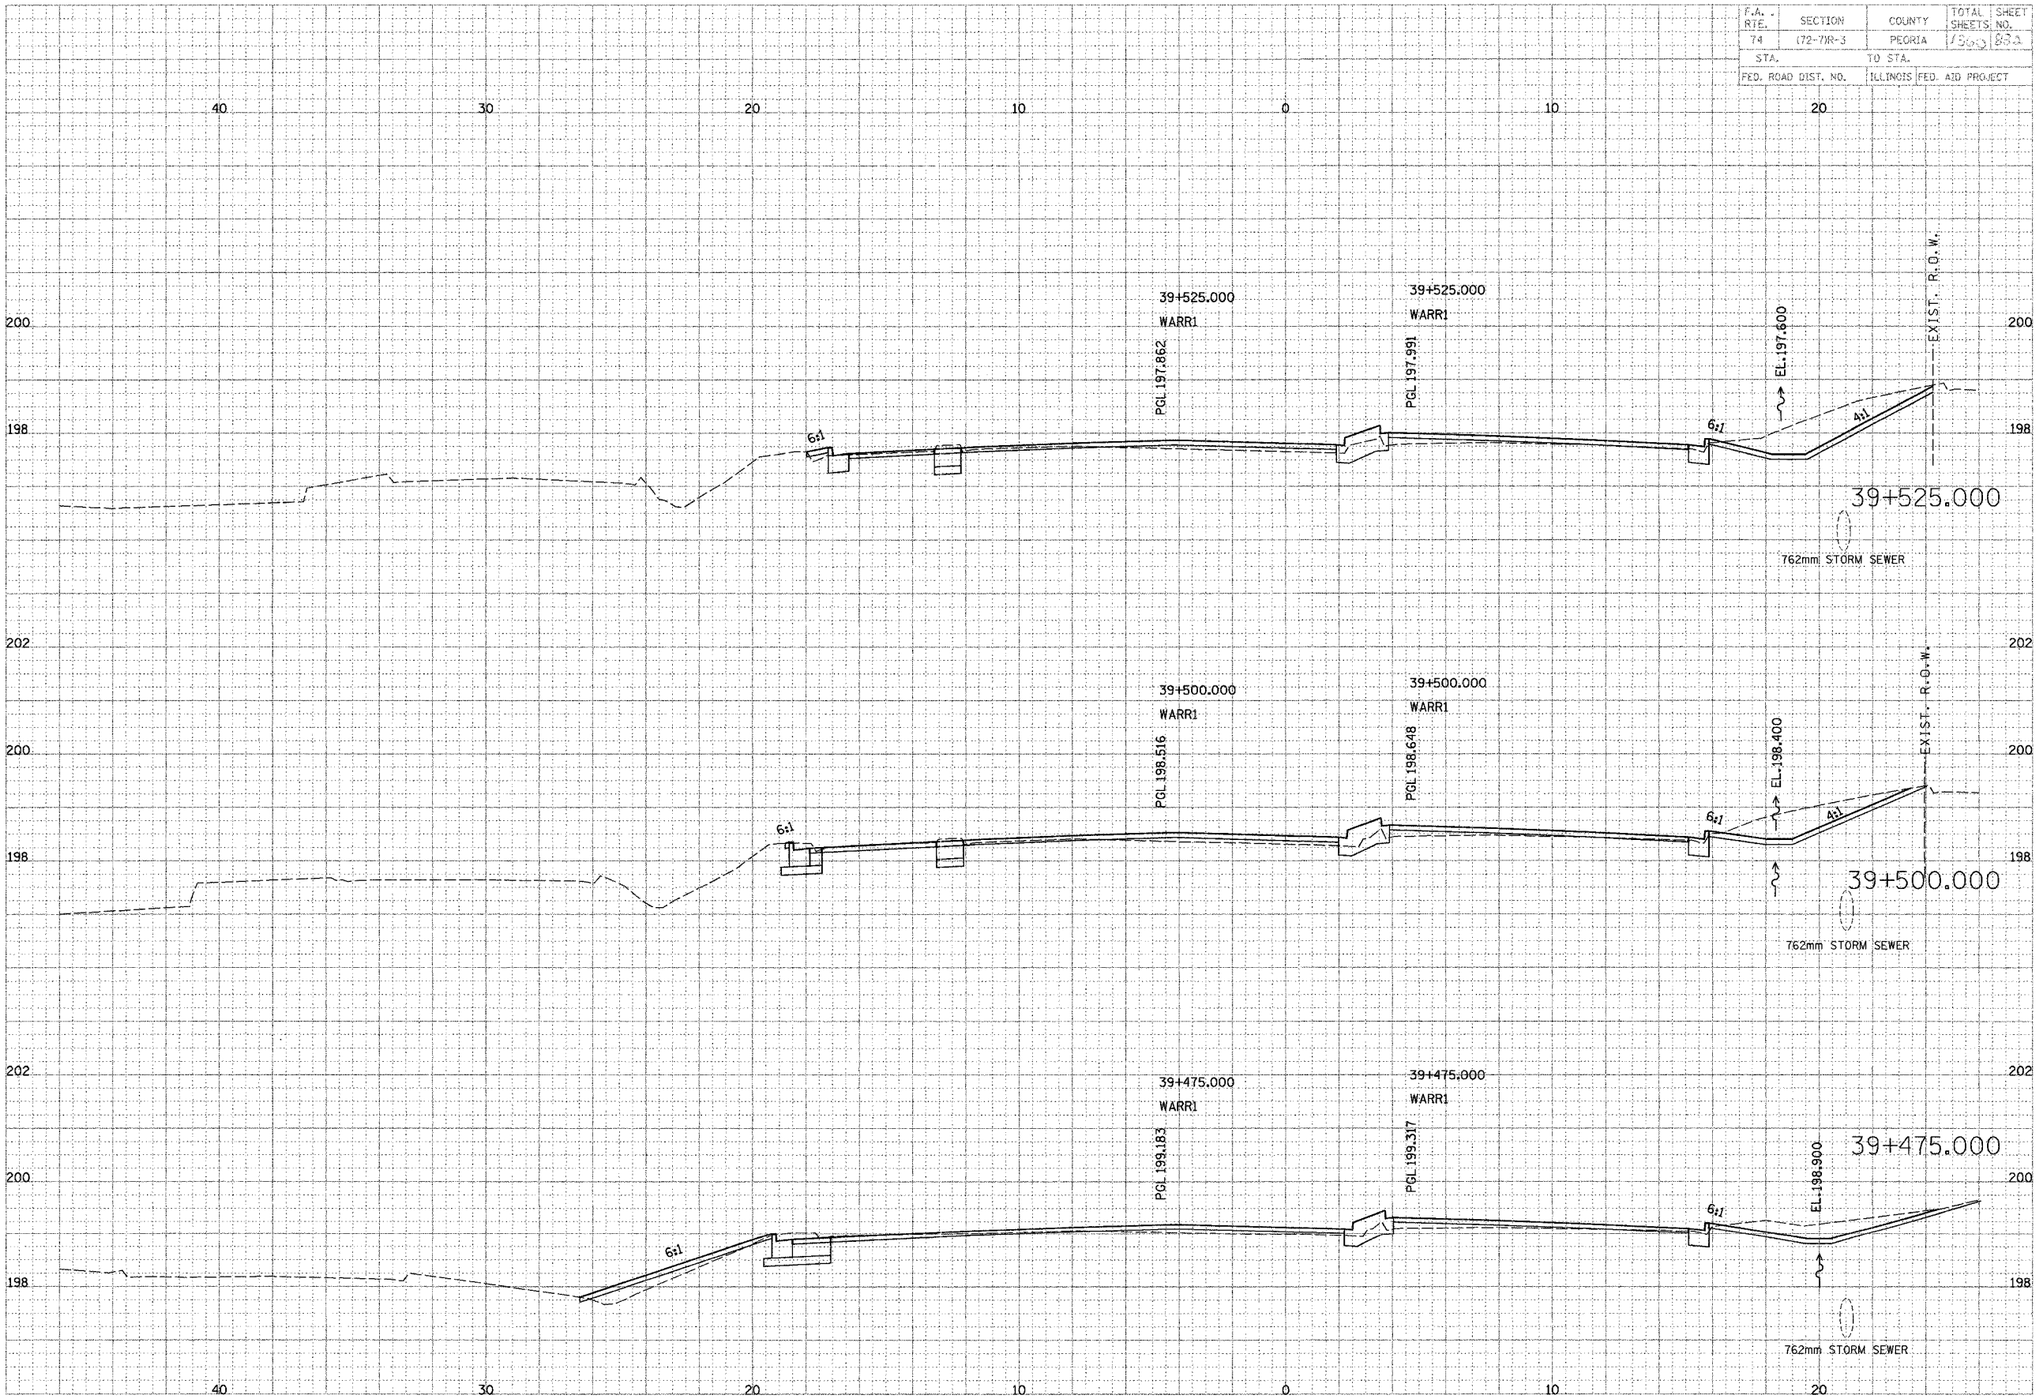

WAR MEMORIAL

PARSONS
TRANSPORTATION GROUP
Engineers and Planners