63201

F.A.I. RTE.	SECTION	COUNTY	TOTAL SHEETS	SHEET NO.
74	*	TAZEWELL	136	178
STA. 5+064.082		TO STA. 5+162.752		
FED. ROAD DIST. NO.		ILLINOIS	FED. AID PROJECT	

* (90-IIDR-2; 90(13,14,14-IDR-1

LEGEND

- (1) EXISTING GROUND LINE
- (50) PROPOSED GROUND LINE
- (58A) PR AGGREGATE BASE COURSE, TYPE B 100 mm
- (79) PR AGGREGATE SHOULDERS, TYPE B
- INDICATES ITEMS TO BE REMOVED

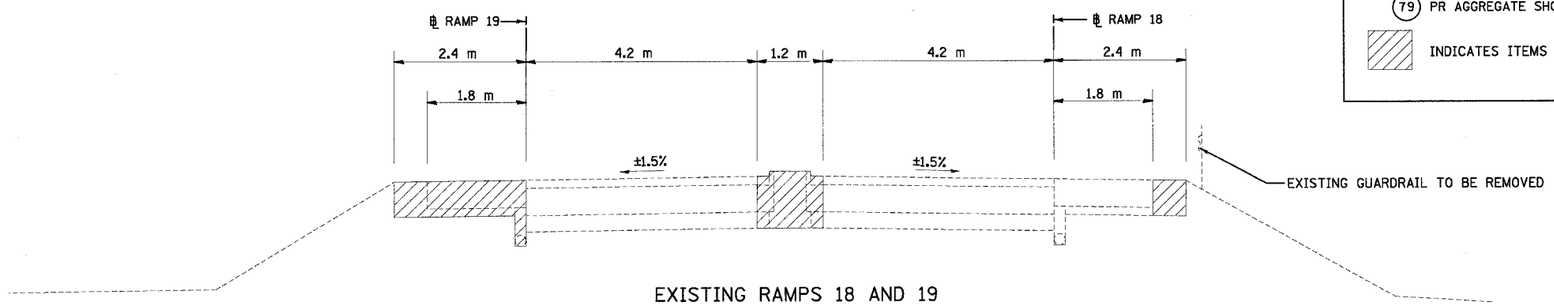

EXISTING RAMPS 18 AND 19

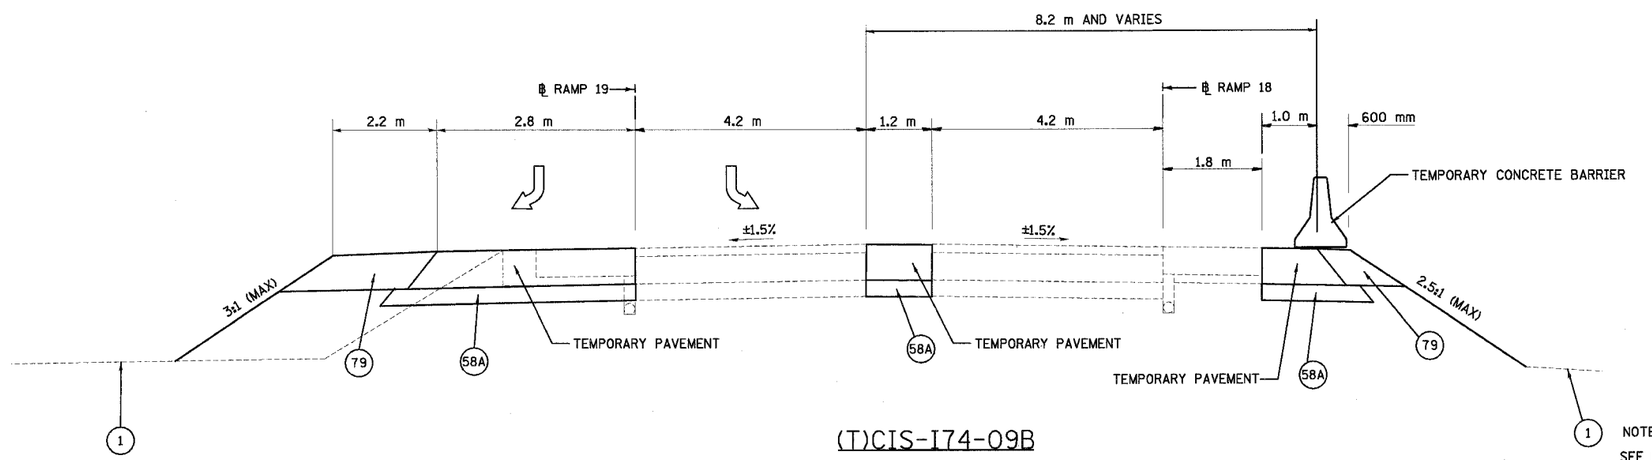

(T)CIS-I74-09B

RAMP 19 STA. 5+064.082 TO 5+162.752

NOTE:

SEE MAINTENANCE OF TRAFFIC, STAGE 3A, STA 152+700 TO 153+000, I-74 FOR THE PROPOSED PLAN VIEW OF THIS CRASH INVESTEGATION SITE.

REVISIONS	
NAME	DATE

URS
URS CORPORATION
CHICAGO, ILLINOIS

ILLINOIS DEPARTMENT OF TRANSPORTATION

TYPICAL SECTION

(T)CIS-I74-09B

RAMP 19 STA. 5+064.082 TO 5+162.752

DRAWN BY YDZ

DATE 12/20/2004 CHECKED BY RTG

...\courtnest t1\ht1191-58cis.dgn 12/17/2004 08 1:27 PM