F.A.I. RTE.	SECTION	COUNTY	TOTAL SHEETS	SHEET NO.
74	(30-1)R-2,90(13,14,14-1)R-1	TAZEWELL	1366	300
STA. 153+000.000 TO STA. 153+300.000				
FED. ROAD DIST. NO. 4	ILLINOIS	FED. AID PROJECT		

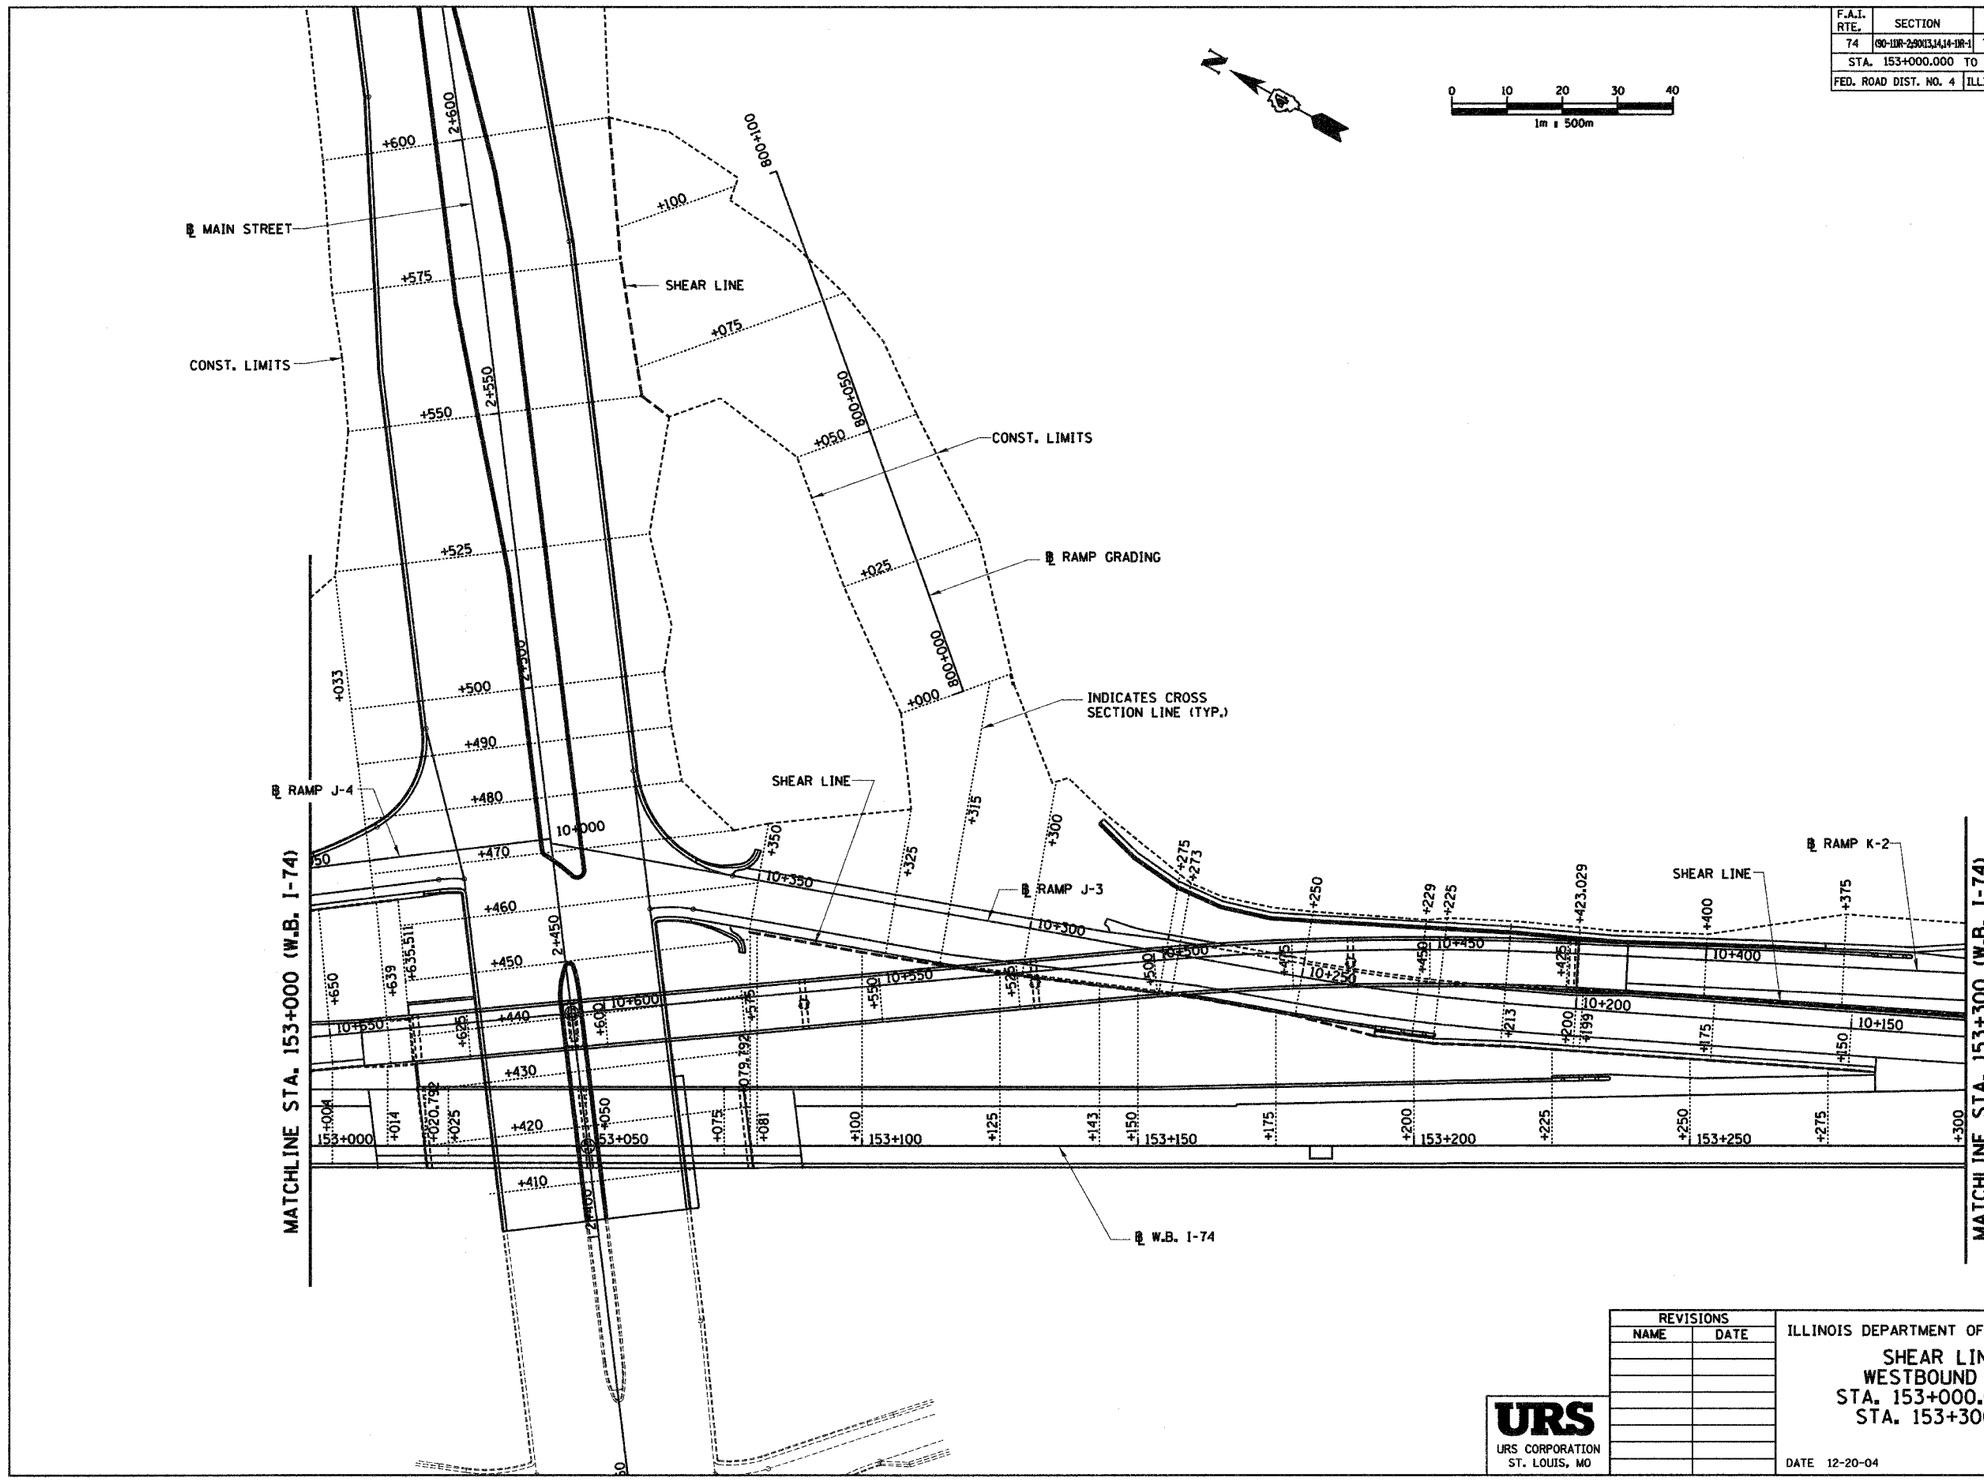

SHEET 3 OF 5

REVISIONS	
NAME	DATE

URS
URS CORPORATION
ST. LOUIS, MO

ILLINOIS DEPARTMENT OF TRANSPORTATION

SHEAR LINES
WESTBOUND I-74
STA. 153+000.000 TO
STA. 153+300.000

DRAWN BY DBK
DATE 12-20-04 CHECKED BY MLB

\\Dgnsrv\Dgnsrv\Data\105-5340.dgn 12/20/2004 7:08:52 AM