68201

F.A.I. RTE.	SECTION	COUNTY	TOTAL SHEETS	SHEET NO.
74	*	TAZEWELL	1366	314
STA.		TO STA.		
FED. ROAD DIST. NO.		ILLINOIS	FED. AID PROJECT	

*(90-1)R-2;90(13,14,14-1)R-1

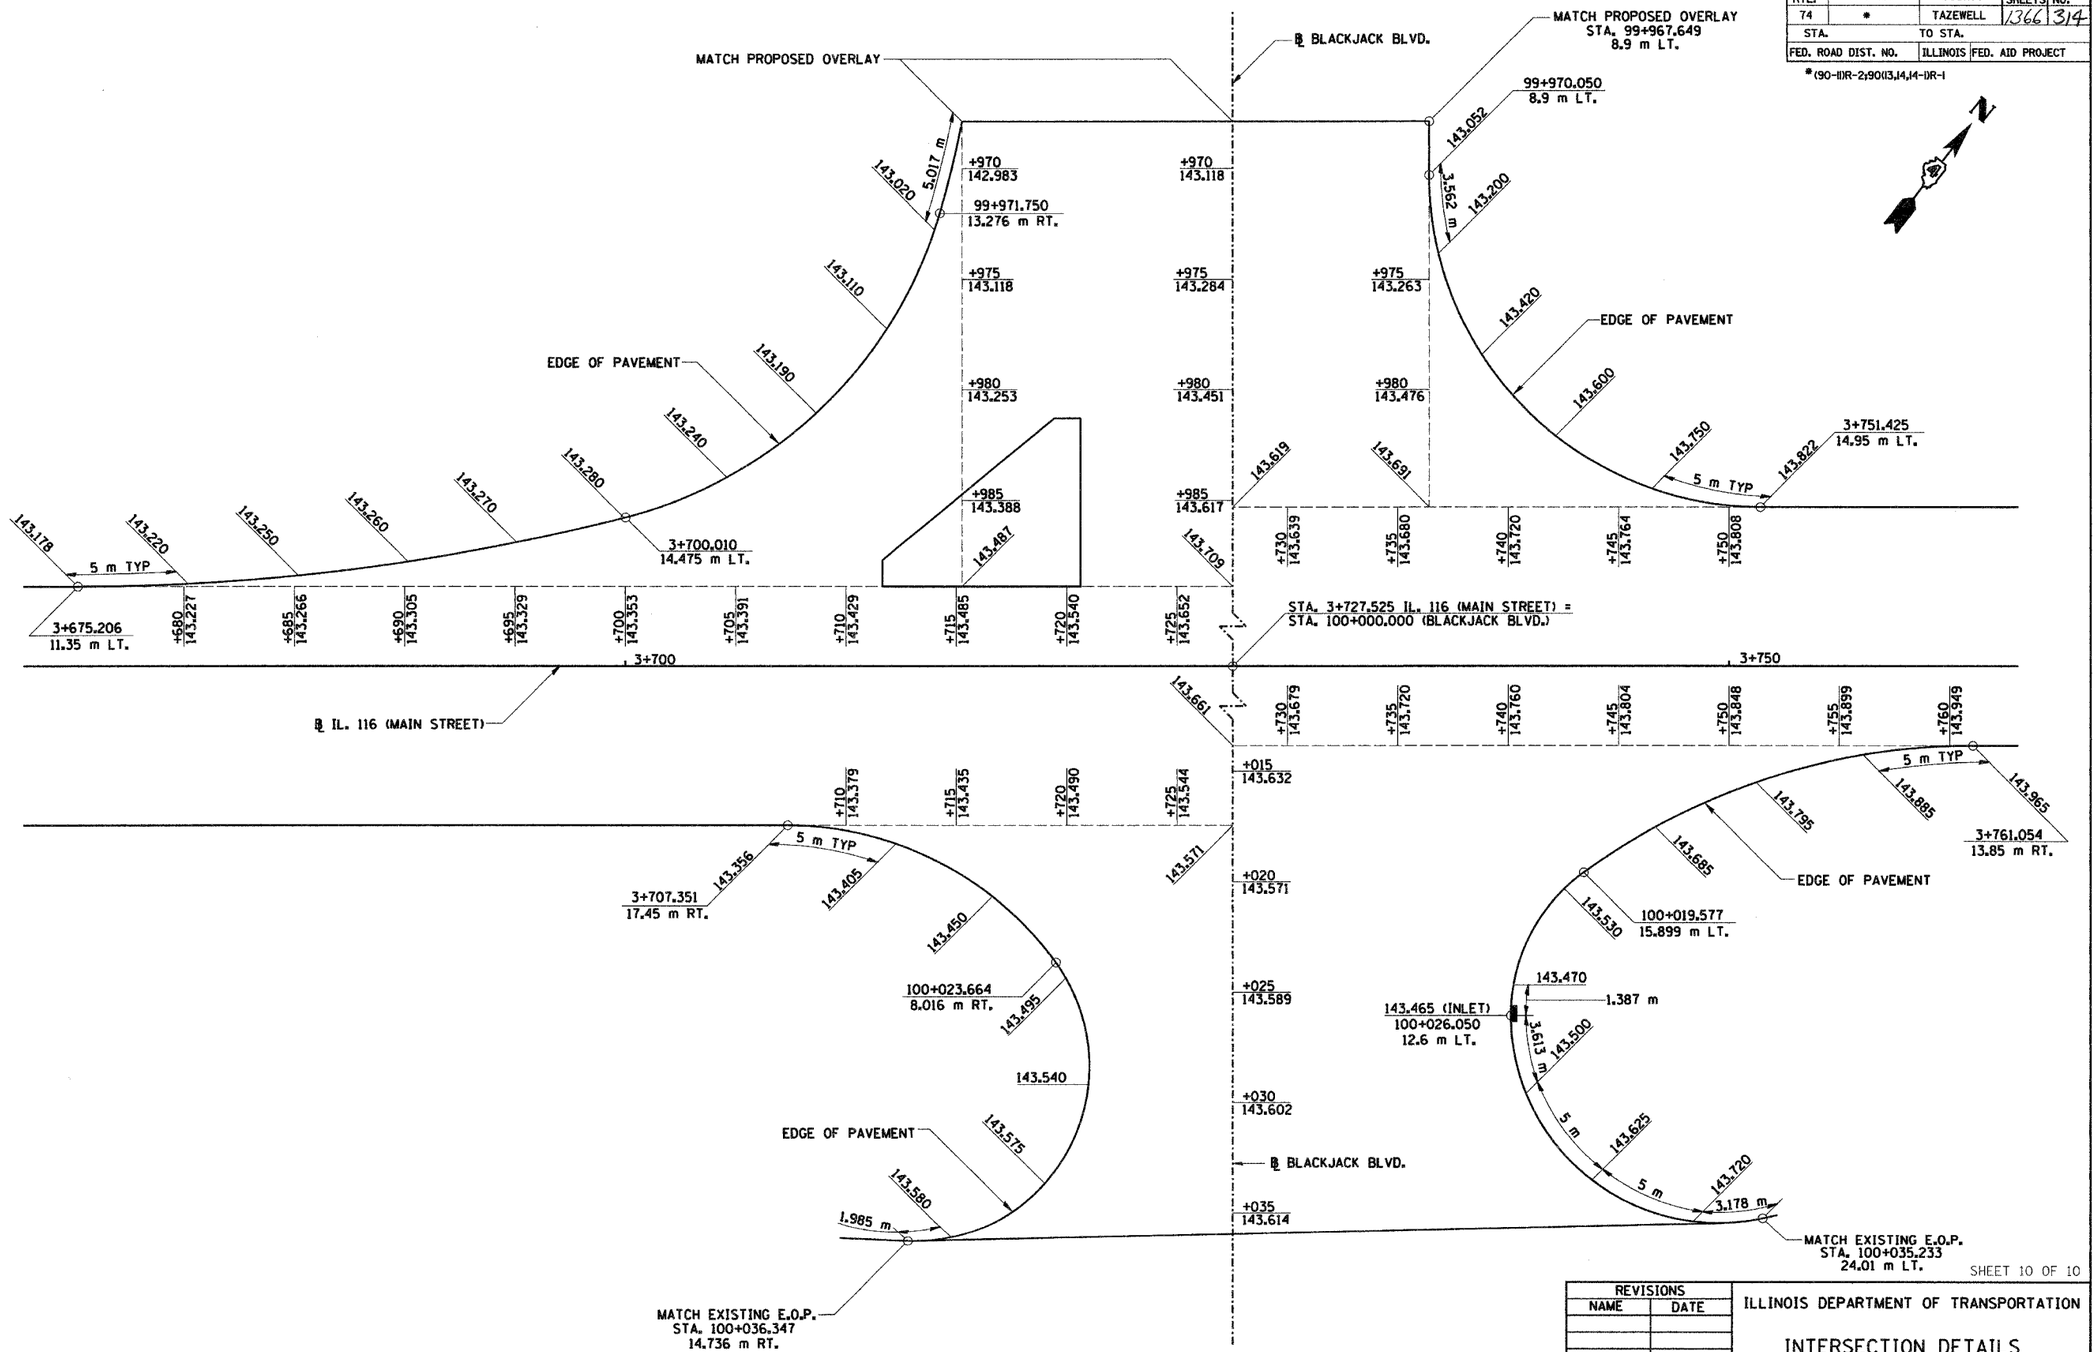

SHEET 10 OF 10

PLAN VIEW
(SHOWING VERTICAL CONTROL)

REVISIONS	
NAME	DATE

URS
URS CORPORATION
DECATUR, ILLINOIS

ILLINOIS DEPARTMENT OF TRANSPORTATION

INTERSECTION DETAILS
BLACKJACK BLVD.
AT MAIN STREET

DRAWN BY SRS
DATE 12-20-04
CHECKED BY JJM

\phase2\roadway\i116102-5ab.dgn 12/17/2004 12:17:04 PM