68201

URS	F.A.I. RTE.	SECTION	COUNTY	TOTAL SHEETS	SHEET NO.
URS CORPORATION ST. LOUIS, MO	74	(90-1)DR-2,90(13,14,14-1)R-1	TAZEWELL	1366	738
	STA.		TO STA.		
	FED. ROAD DIST. NO.		ILLINOIS	FED. AID PROJECT	

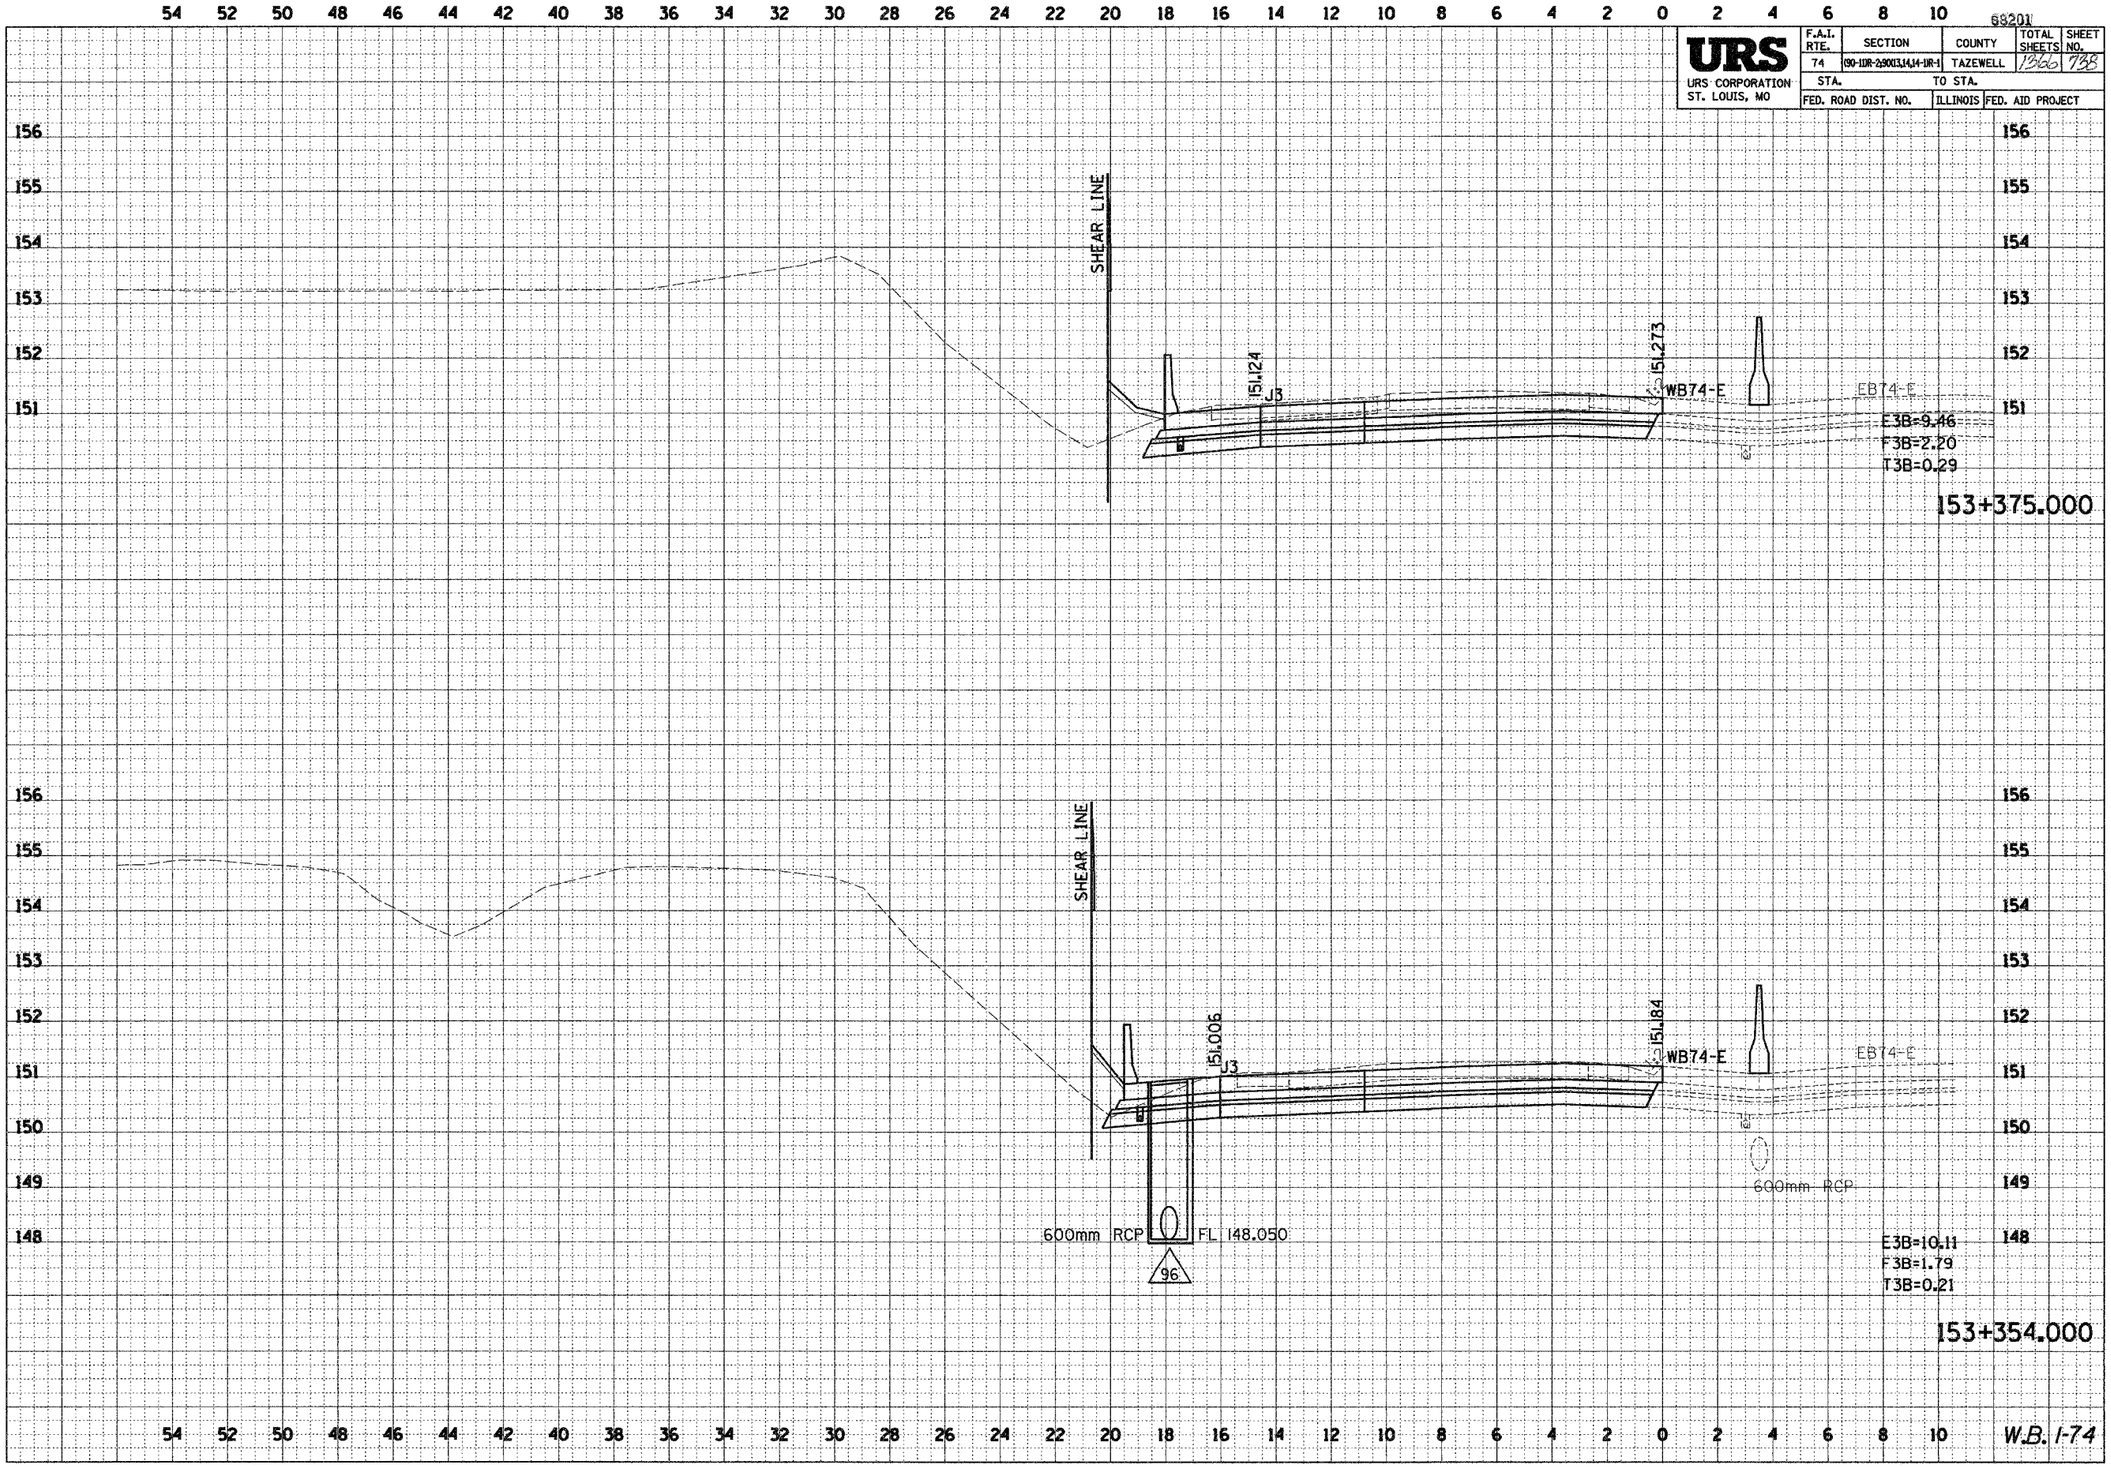

W.B. I-74

FINAL SURVEY | NOTE BOOK NO. | SURVEYED | PLOTTED | TEMPLATE | AREAS | AREAS CHECKED | BY | DATE

ORIGINAL SURVEY | NOTE BOOK NO. | SURVEYED | PLOTTED | TEMPLATE | AREAS | AREAS CHECKED | BY | DATE