URS	F.A.I. RTE.	SECTION	COUNTY	TOTAL SHEETS	SHEET NO.
URS CORPORATION ST. LOUIS, MO	74	(90-1DR-2,90(13,14,14-1DR-1	TAZEWELL	1366	749
	STA.		TO STA.		
	FED. ROAD DIST. NO.		ILLINOIS	FED. AID PROJECT	

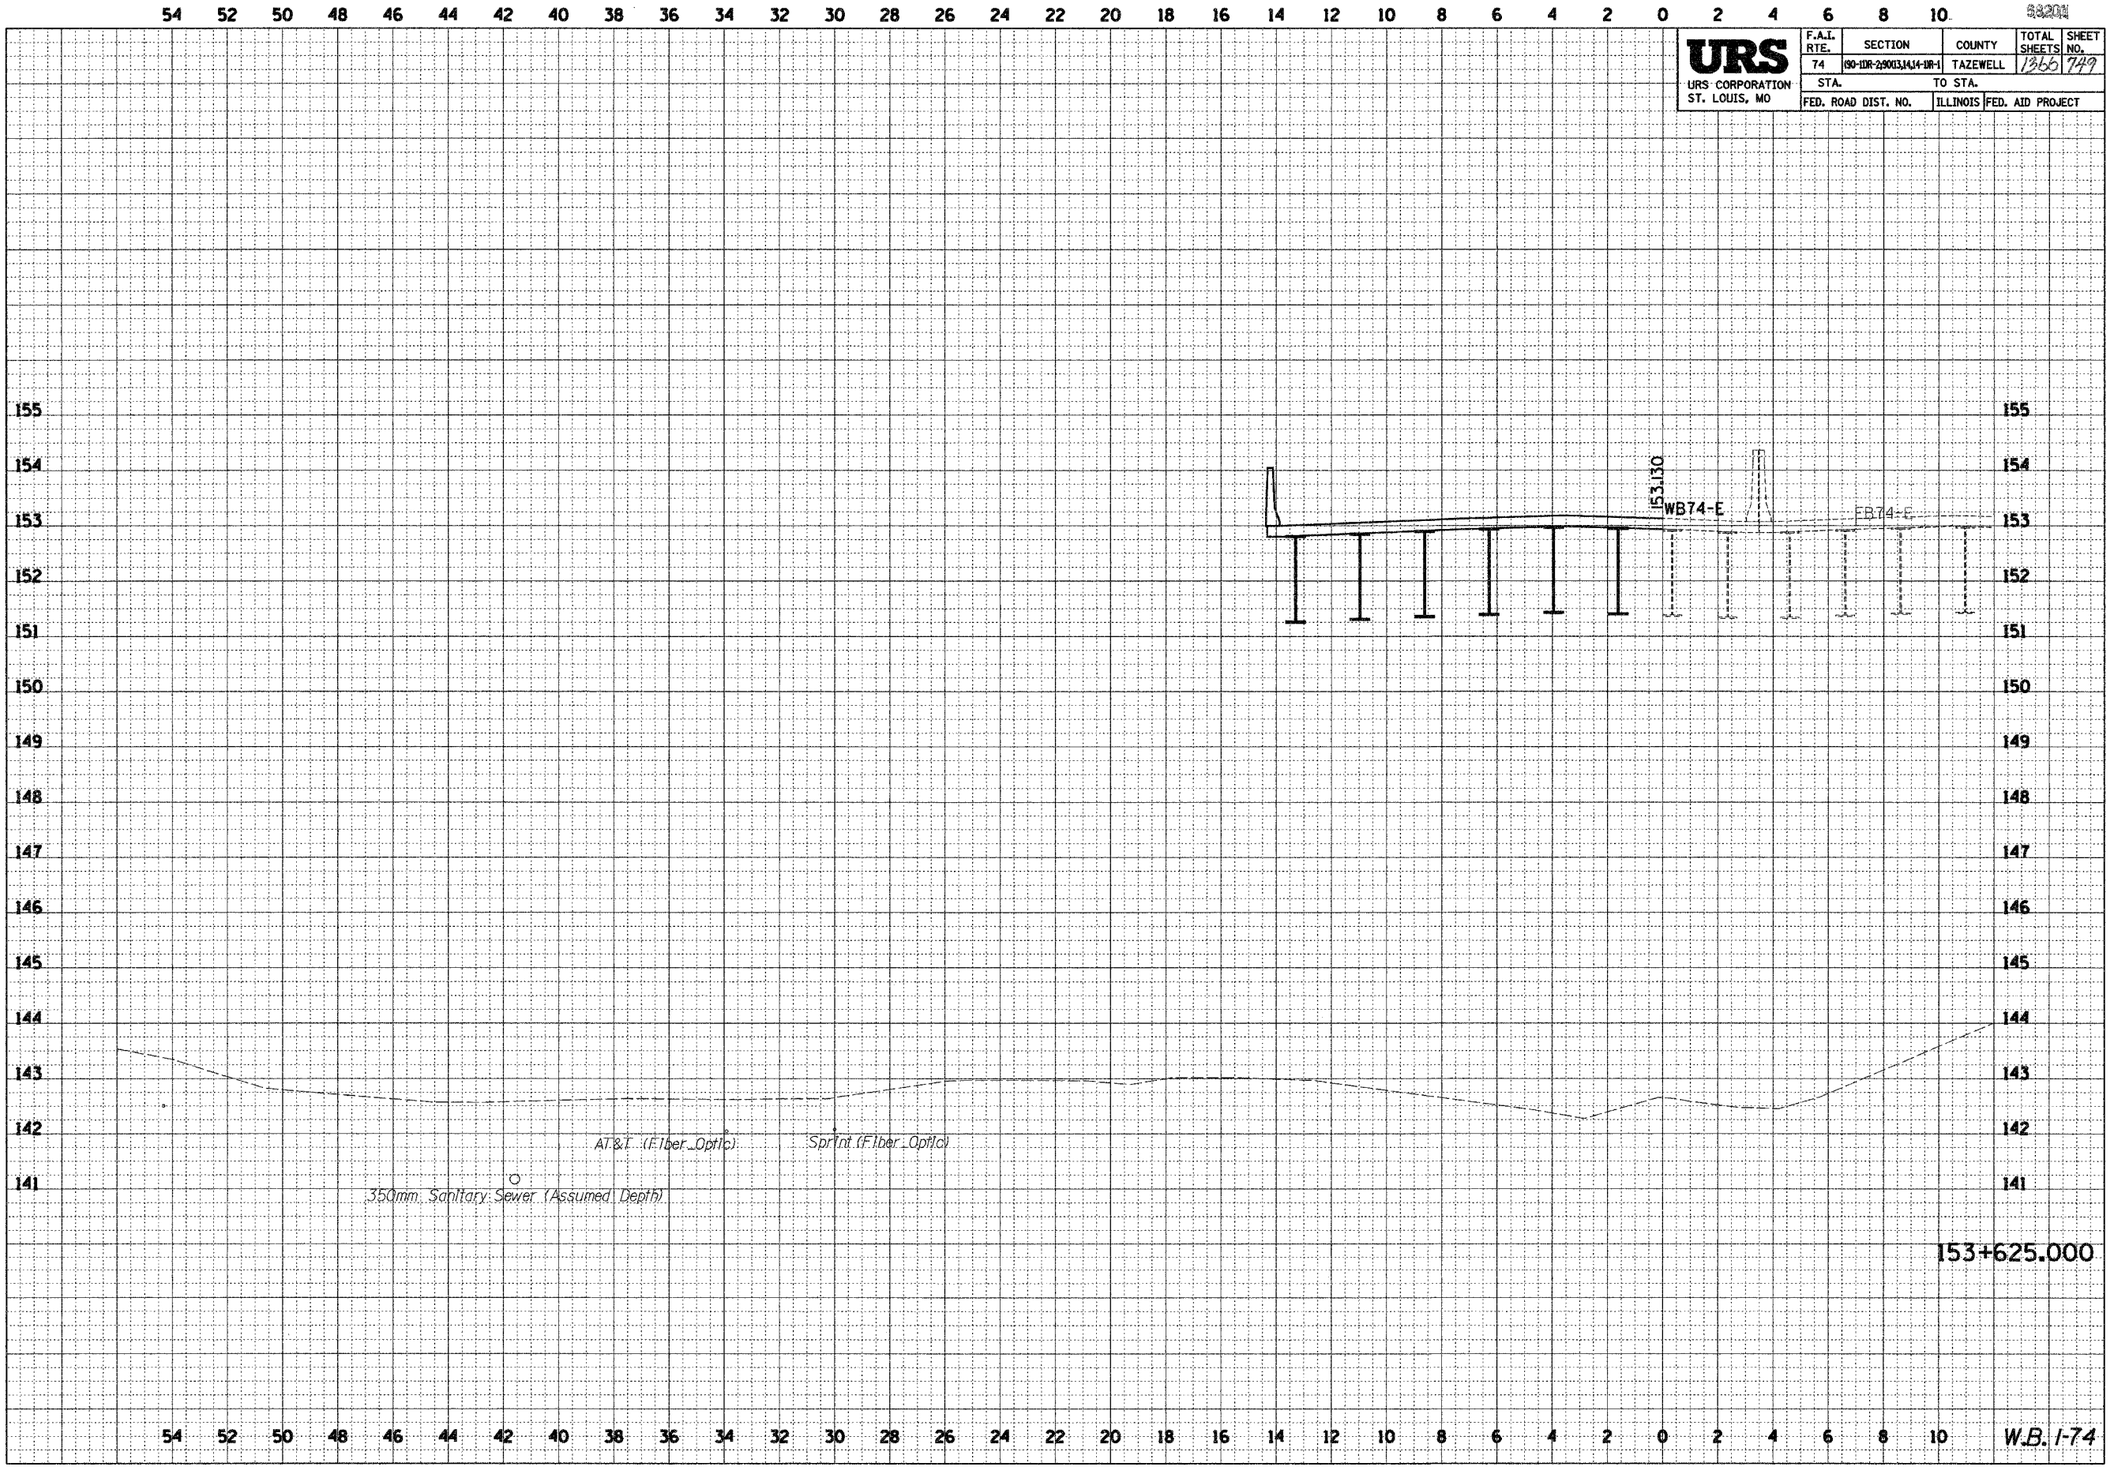

FINAL SURVEY	SURVEYED	BY	DATE
NOTE BOOK	PLOTTED		
NO.	TEMPLATE		
	AREAS		
	AREAS CHECKED		

ORIGINAL SURVEY	SURVEYED	BY	DATE
NOTE BOOK	PLOTTED		
NO.	TEMPLATE		
	AREAS		
	AREAS CHECKED		