68201

URS	F.A.I. RTE.	SECTION	COUNTY	TOTAL SHEETS	SHEET NO.
URS CORPORATION ST. LOUIS, MO	74	(90-11)R-2;90(13,14,14-1)R-1	TAZEWELL	1366	799
	STA.		TO STA.		
	FED. ROAD DIST. NO.		ILLINOIS	FED. AID PROJECT	

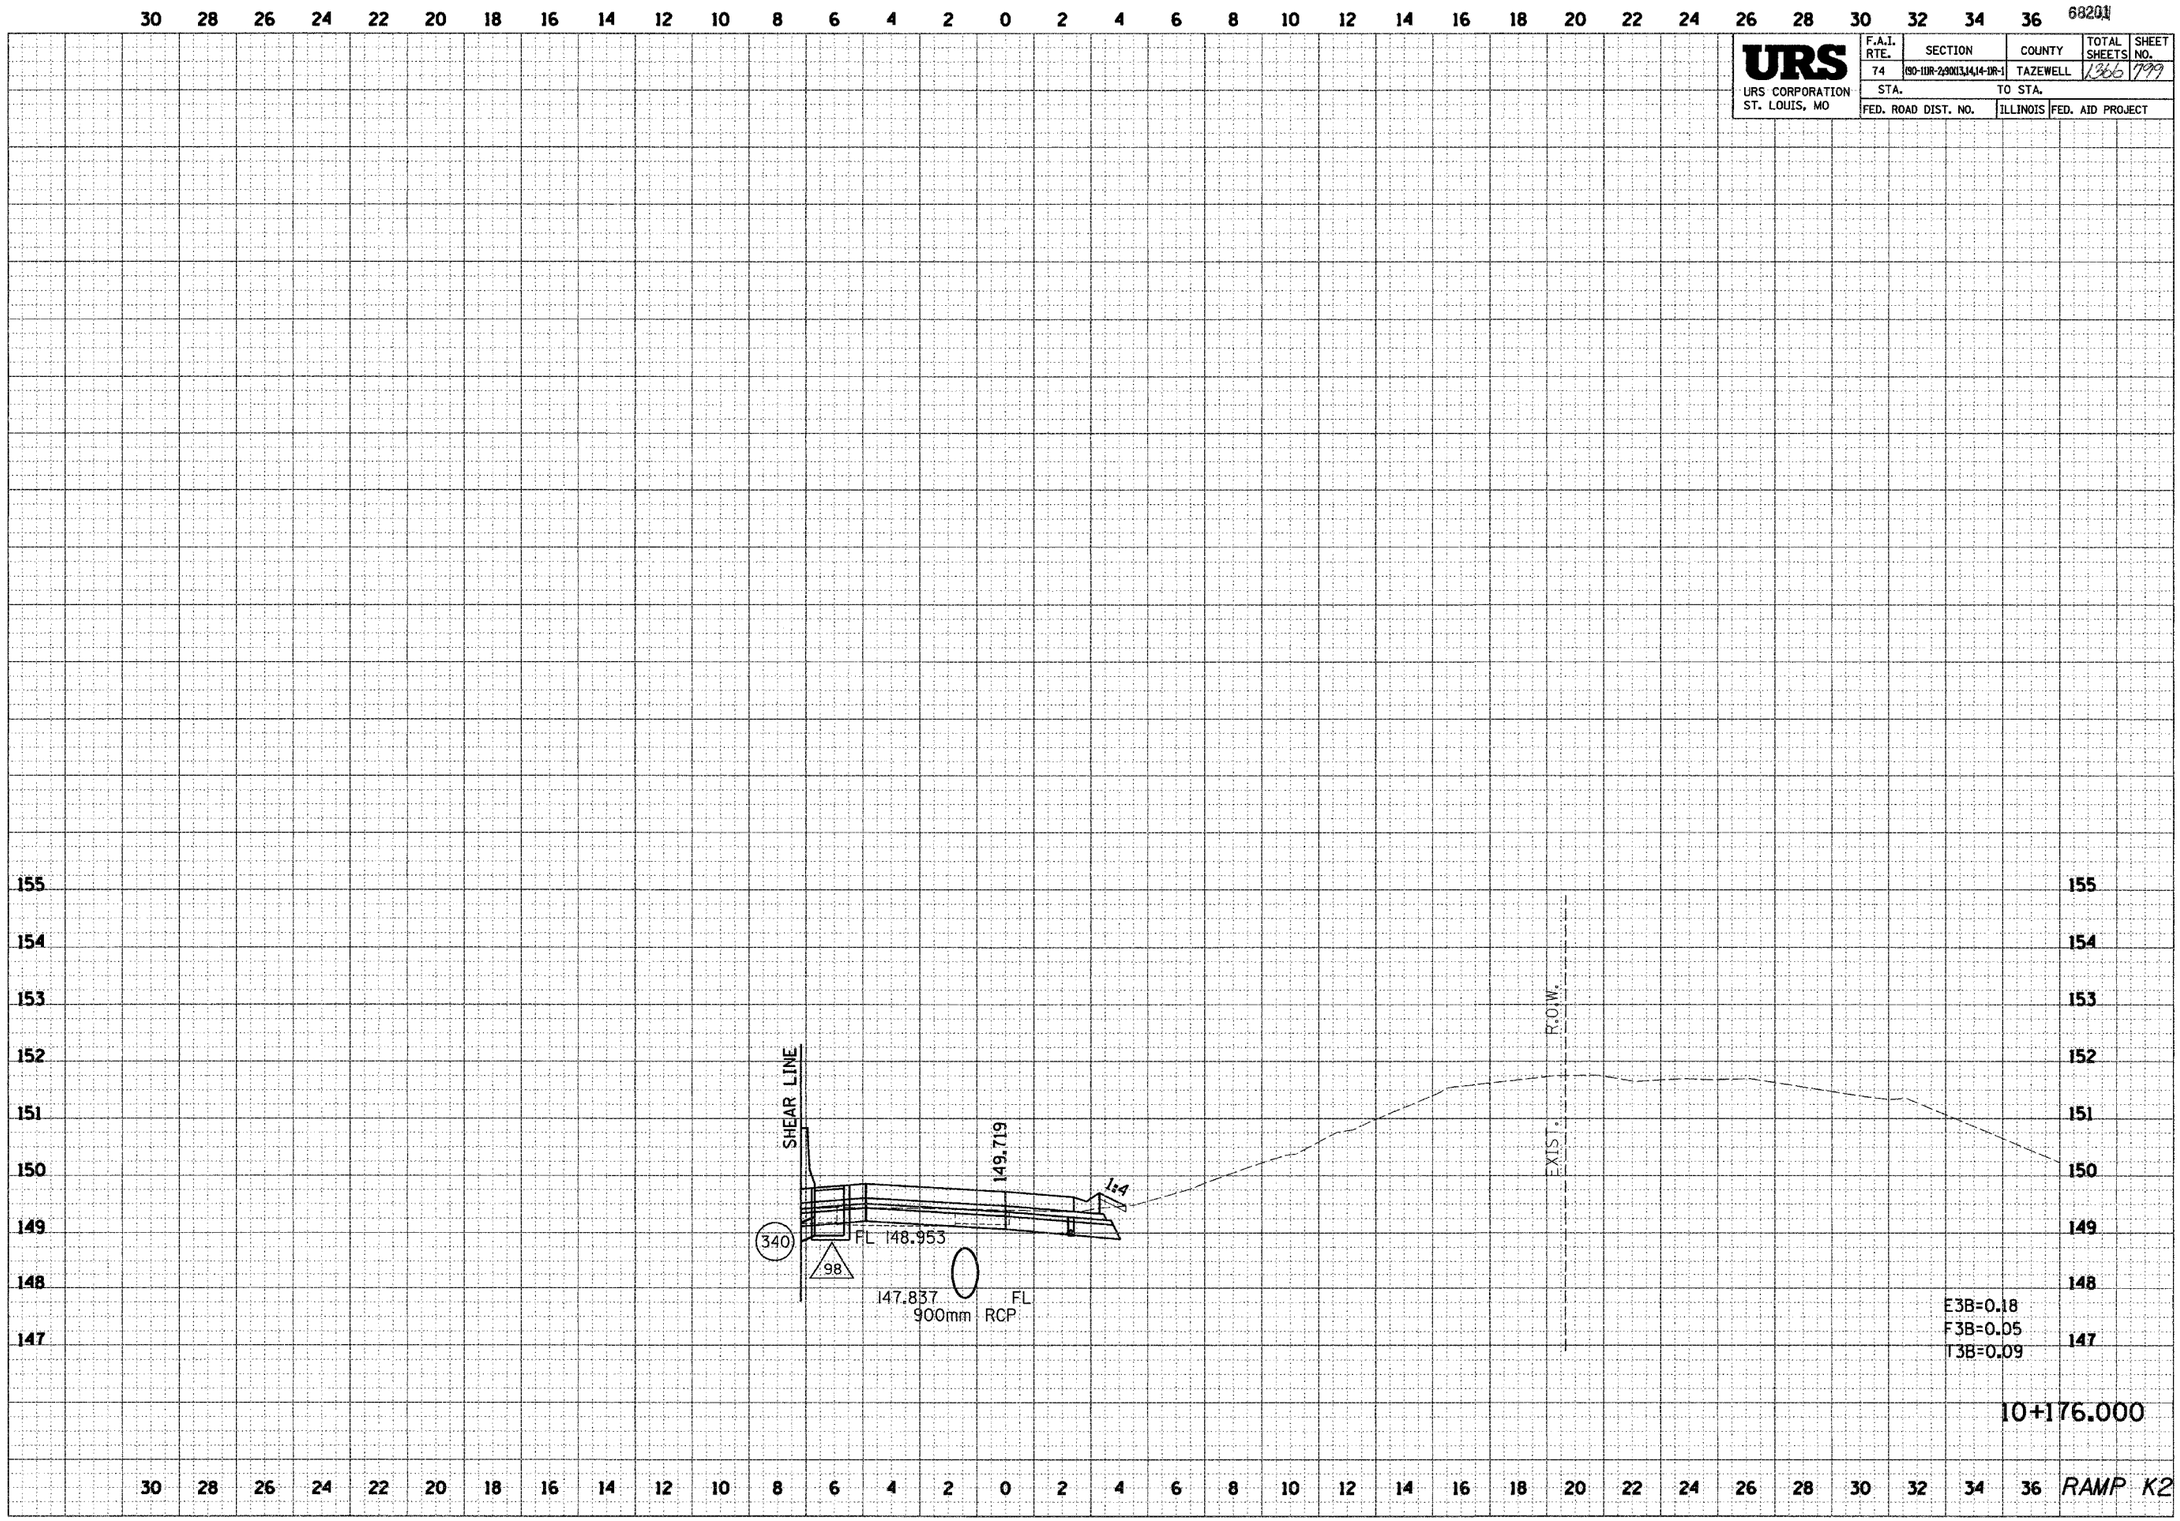

FINAL SURVEY NOTE BOOK NO. SURVEYED PLOTTED TEMPLATE AREAS AREAS CHECKED BY DATE

ORIGINAL SURVEY NOTE BOOK NO. SURVEYED PLOTTED TEMPLATE AREAS AREAS CHECKED BY DATE