\\Rbase3\ref\xs101-sma.dgn 12/8/2004 4:00:21 PM

F.A.I. RTE.	SECTION	COUNTY	TOTAL SHEETS	SHEET NO.
74	*	TAZEWELL	1366	888
STA.		TO STA.		
FED. ROAD DIST. NO.		ILLINOIS	FED. AID PROJECT	
		*190-UR-2;9003,14,14-UR-1		

	DATE
	BY
FINAL SURVEY	SURVEYED
NOTE BOOK	PLOTTED
NO.	TRIANGULATE
	AREAS
	AREAS CHECKED

	DATE
	BY
ORIGINAL SURVEY	SURVEYED
NOTE BOOK	PLOTTED
NO.	TRIANGULATE
	AREAS
	AREAS CHECKED
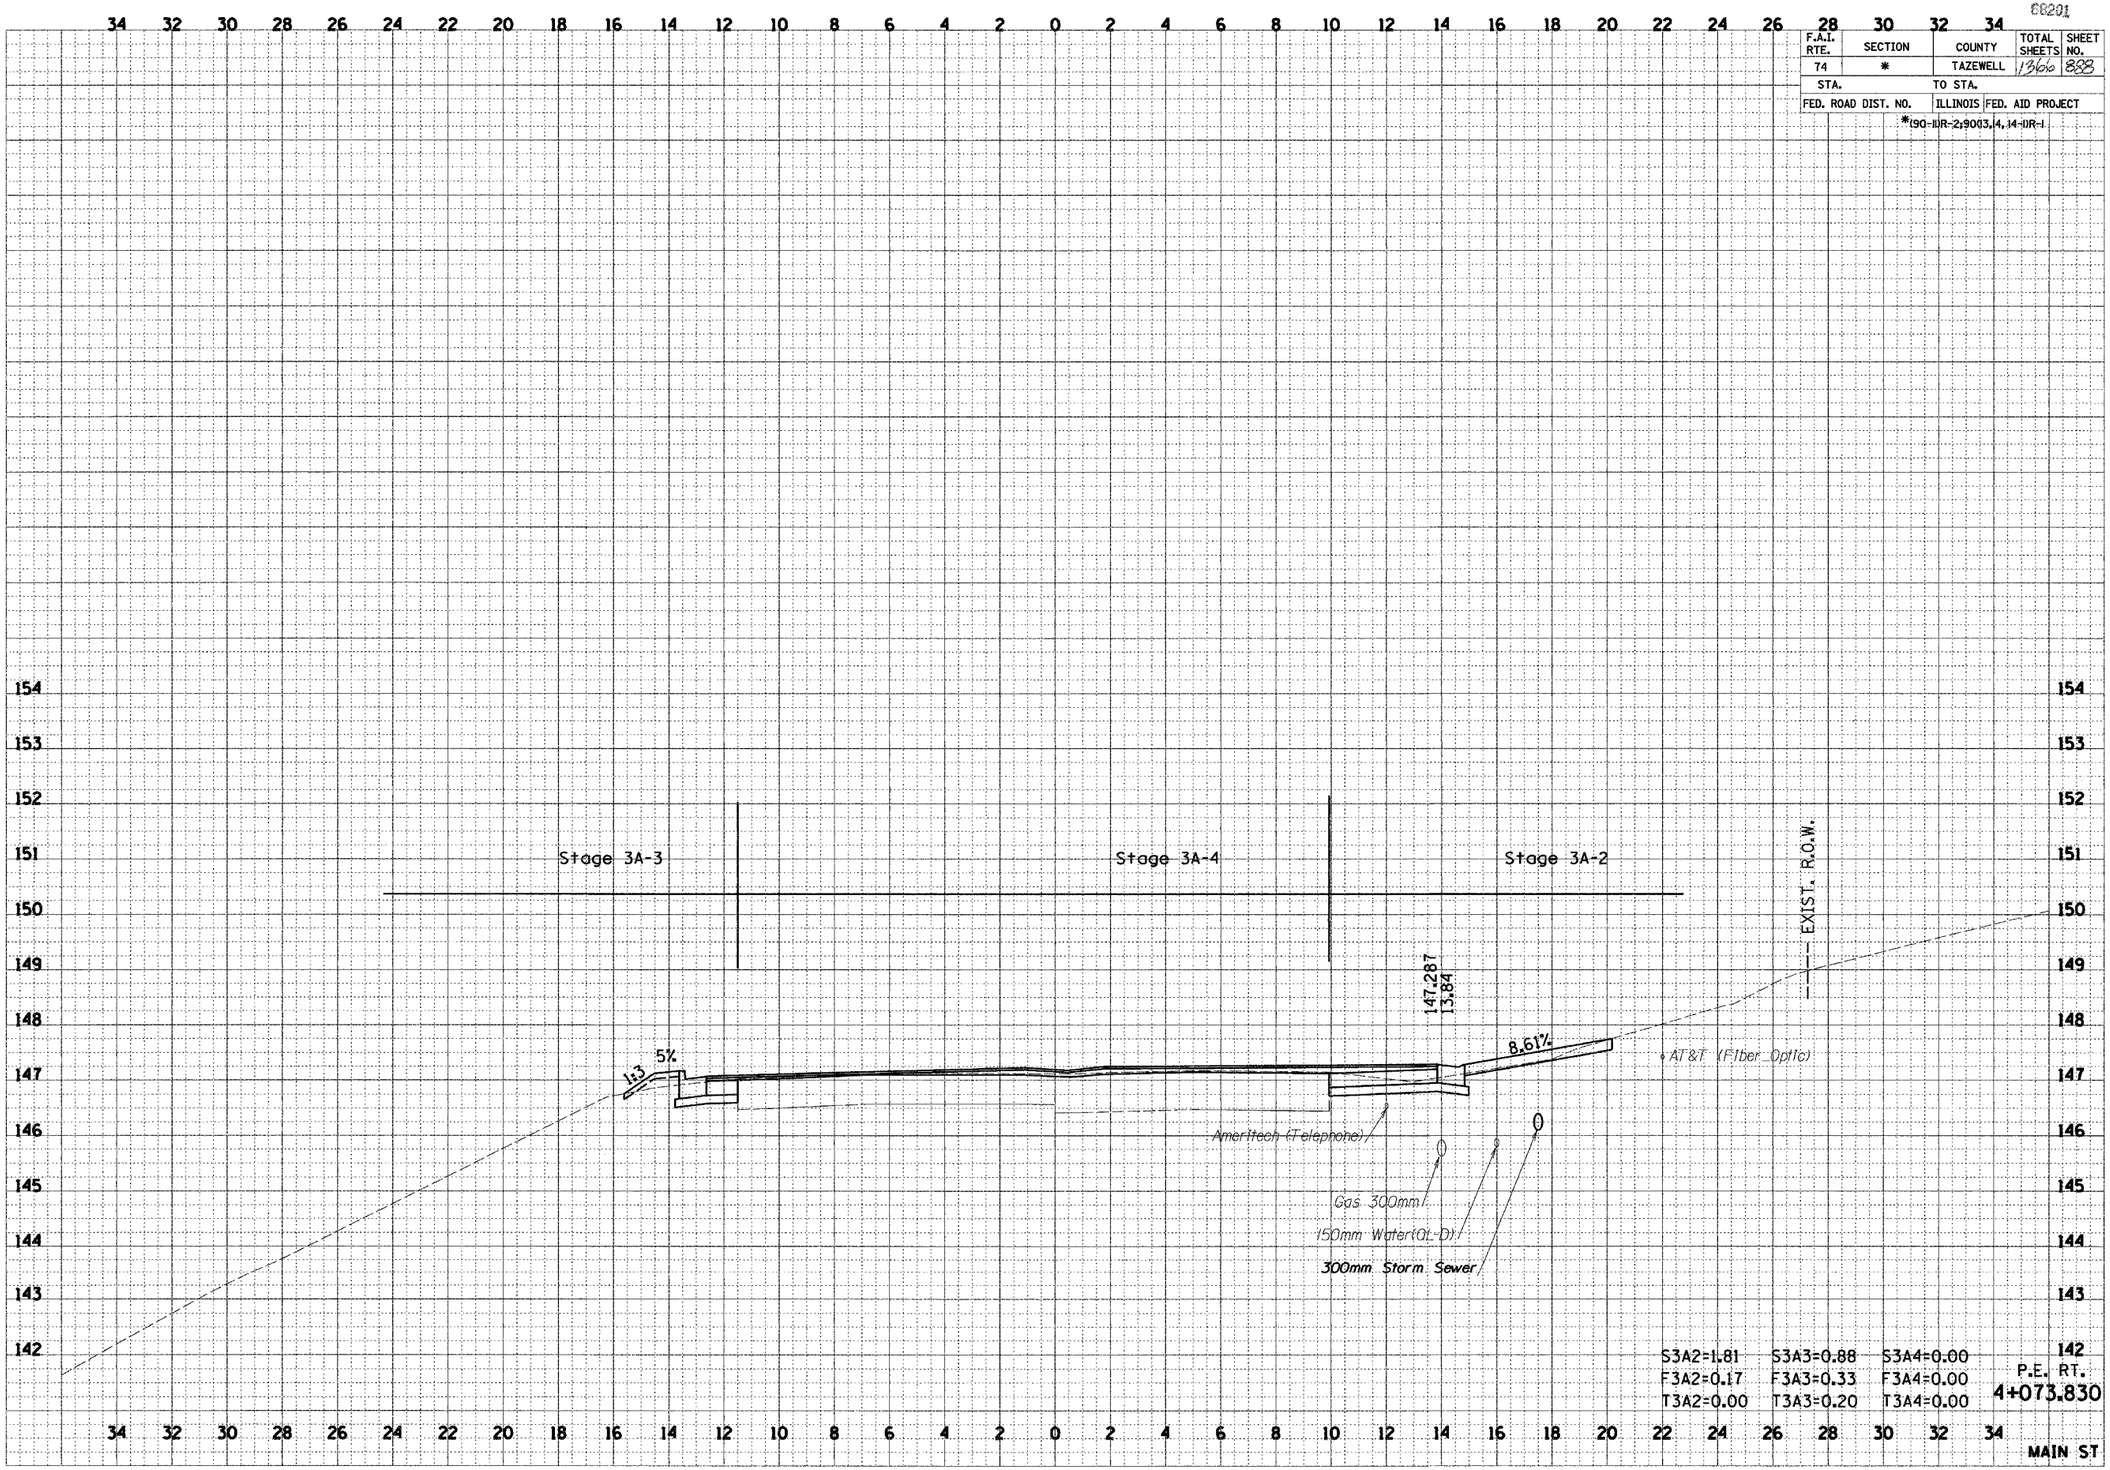
URS
URS CORPORATION
DECATUR, ILLINOIS